US Army Corps of Engineers®

COUNTY PROJ. NO.	SHEET NO.
C 6686.20	71

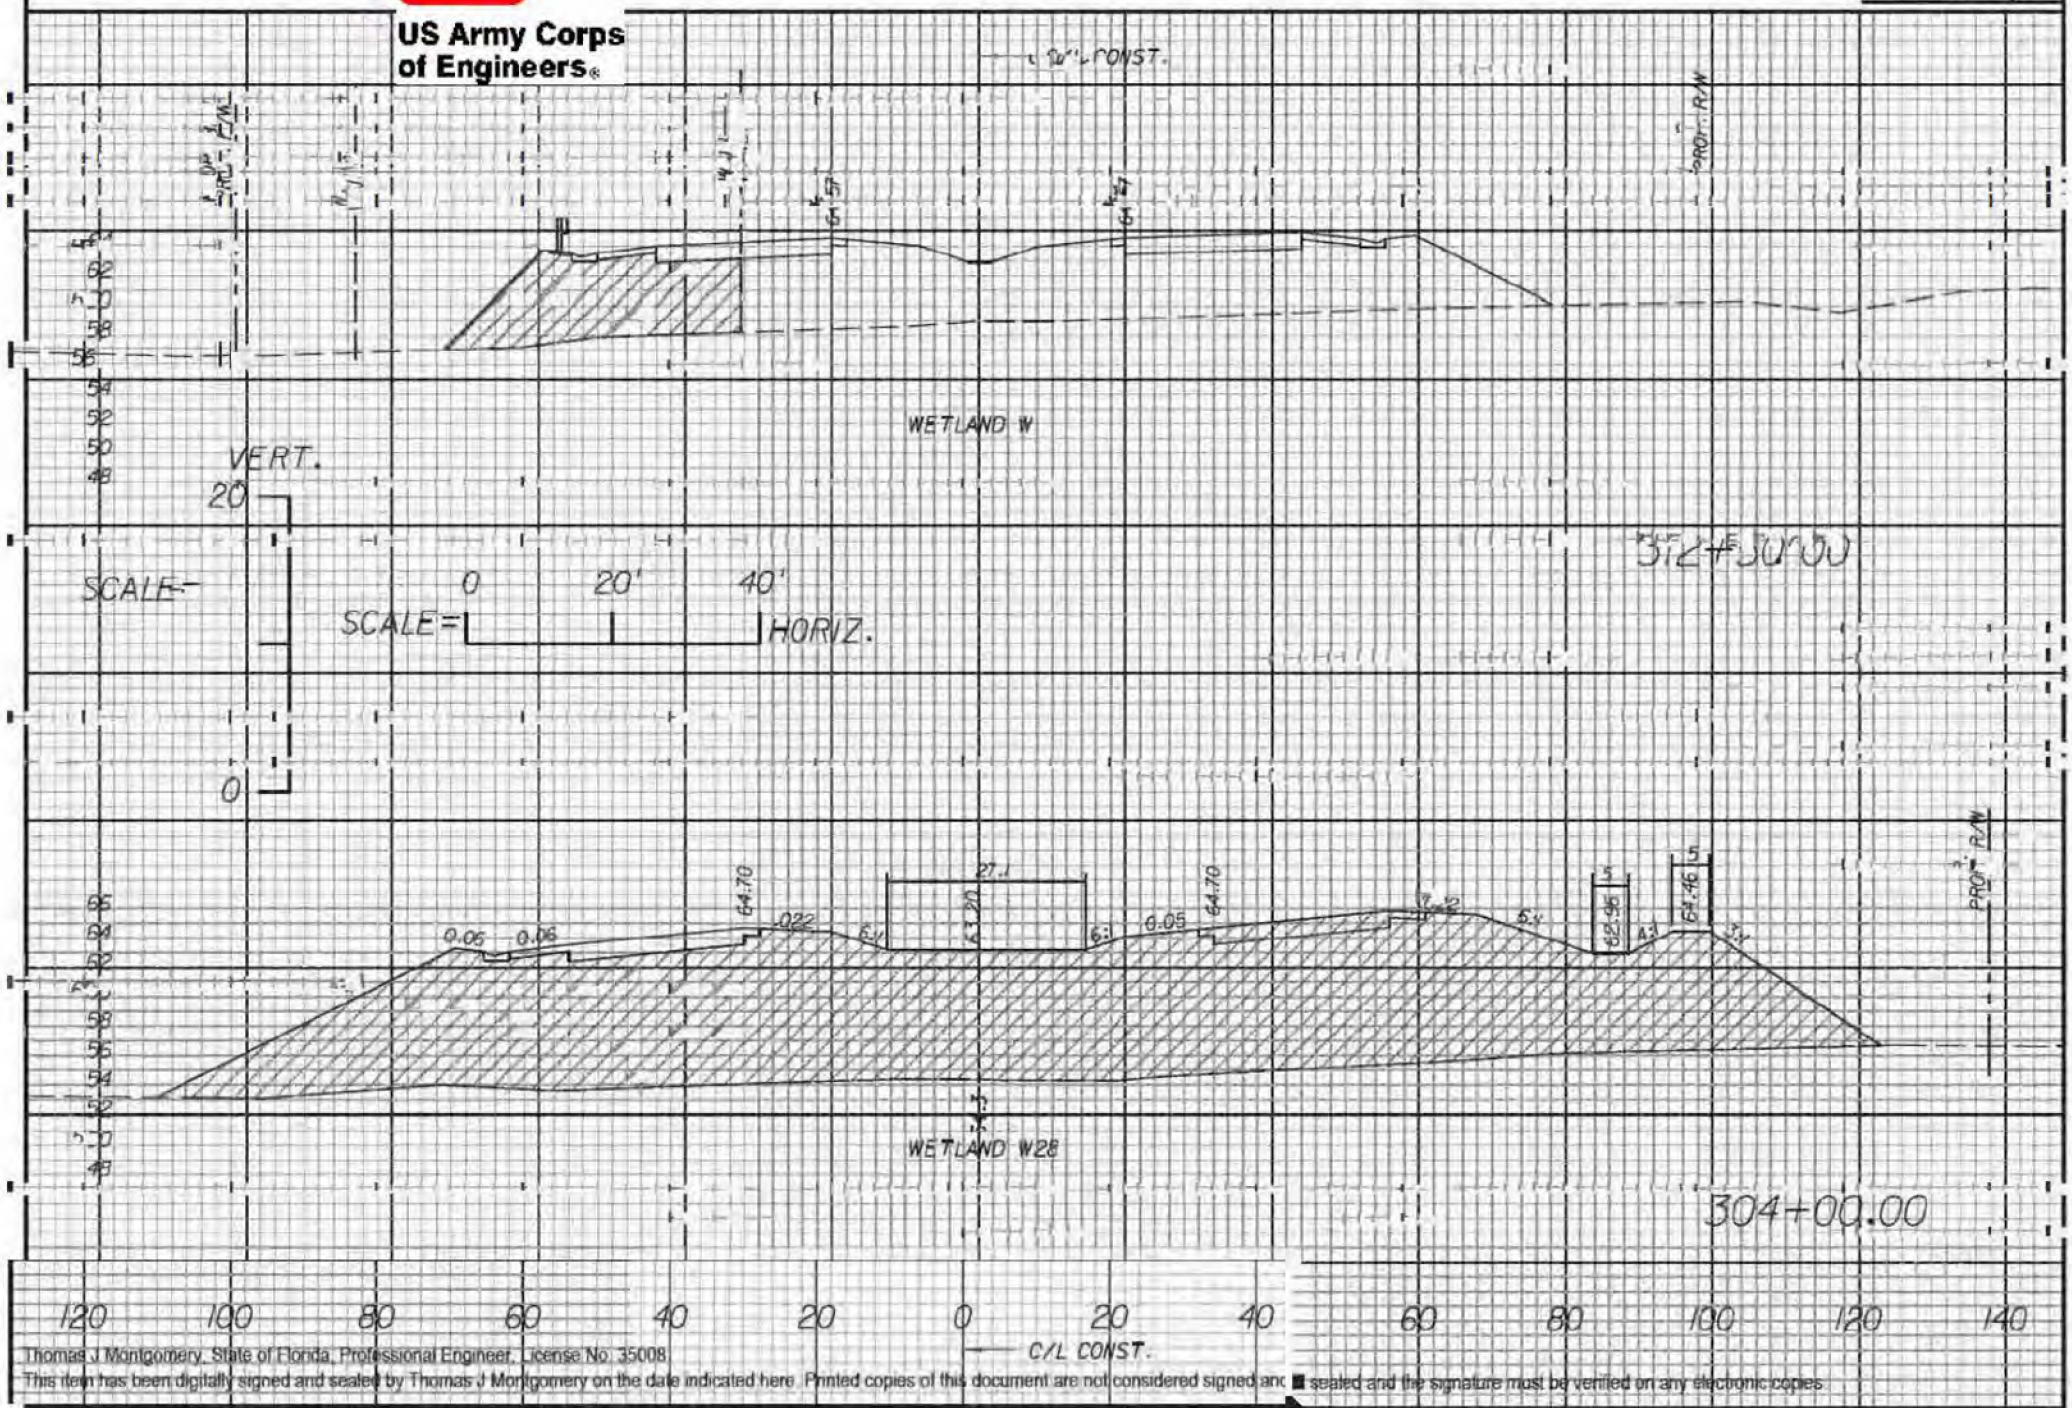

Thomas J Montgomery, State of Florida, Professional Engineer, License No. 35008

This item has been digitally signed and sealed by Thomas J Montgomery on the date indicated here. Printed copies of this document are not considered signed and sealed and the signature must be verified on any electronic copies.

NV5, INC., 1713 S KINGS AVE., BRANDON, FLORIDA 33511 CERT. OF AUTH. 29065, THOMAS J. MONTGOMERY, P.E. NO. 35008	NV5	PASCO COUNTY	RIDGE ROAD EXTENSION PHASE II	CROSS SECTIONS

9/27/2019 11:00:14 AM \\nas2.nv5.com\projects\9624\ACOE 2017 Change Order 16\roadway\wetland minimization\ACOE Pl

COUNTY PROJ. NO.	SHEET NO.
C 6686.20	72

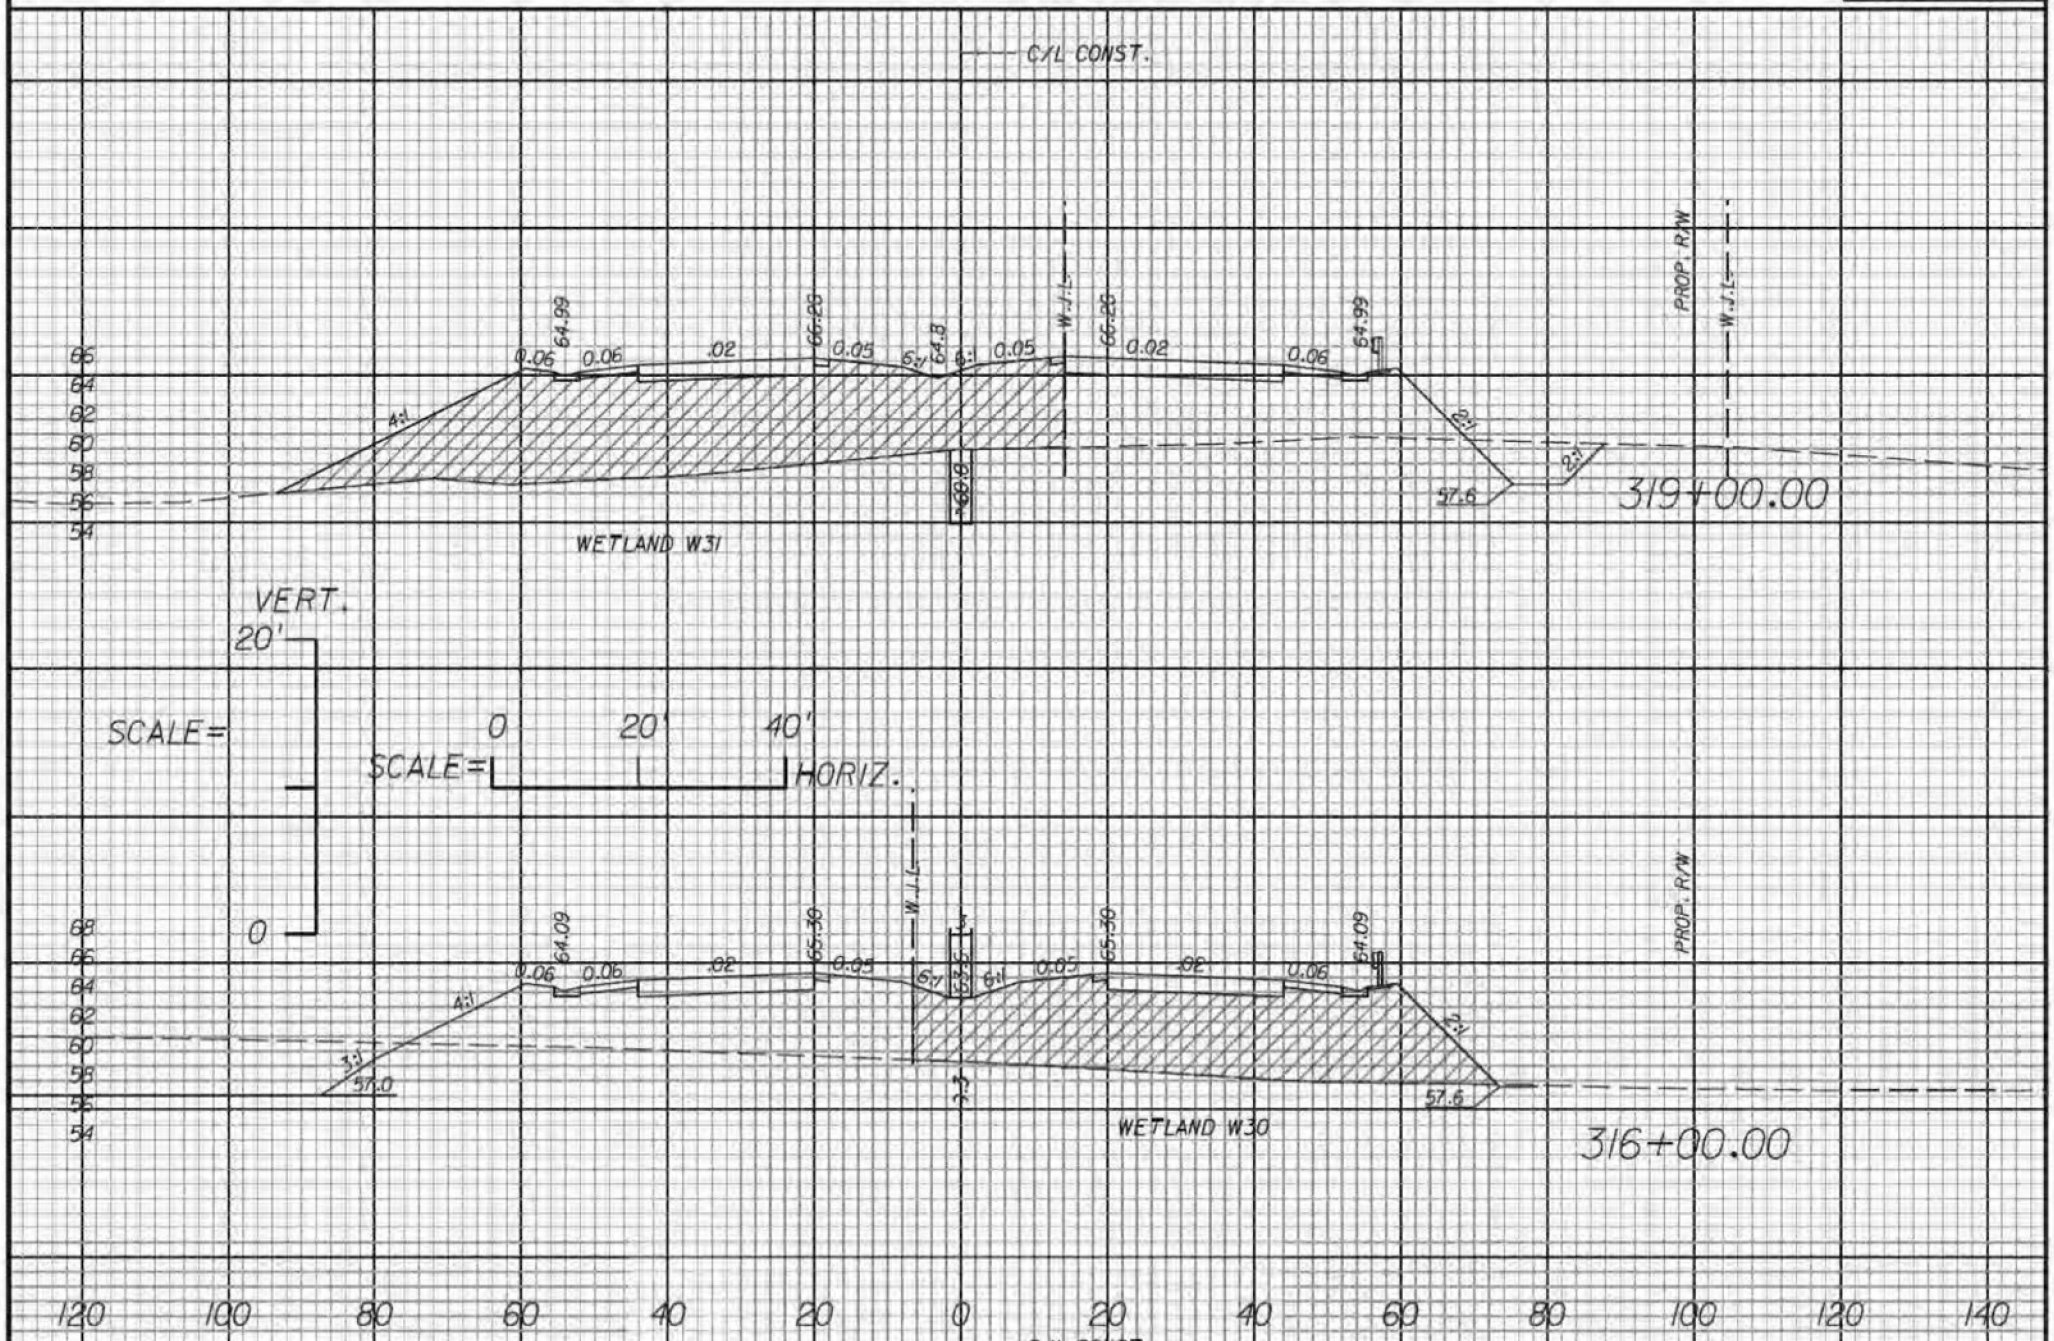

Thomas J Montgomery, State of Florida, Professional Engineer, License No. 35008
This item has been digitally signed and sealed by Thomas J Montgomery on the date indicated here. Printed copies of this document are not considered signed and sealed and the signature must be verified on any electronic copies.

NV5, INC., 1713 S KINGS AVE., BRANDON, FLORIDA 33511 CERT. OF AUTH. 29065, THOMAS J. MONTGOMERY, P.E. NO. 35008	NV5	PASCO COUNTY	RIDGE ROAD EXTENSION PHASE II	CROSS SECTIONS

9/27/2019 11:00:15 AM \\tas2.nv5.com\projects\9524\ACOE 2017 Change Order 16\roadway\wetland minimization\ACOE Pl

COUNTY PROJ. NO.	SHEET NO.
C 6686.20	73

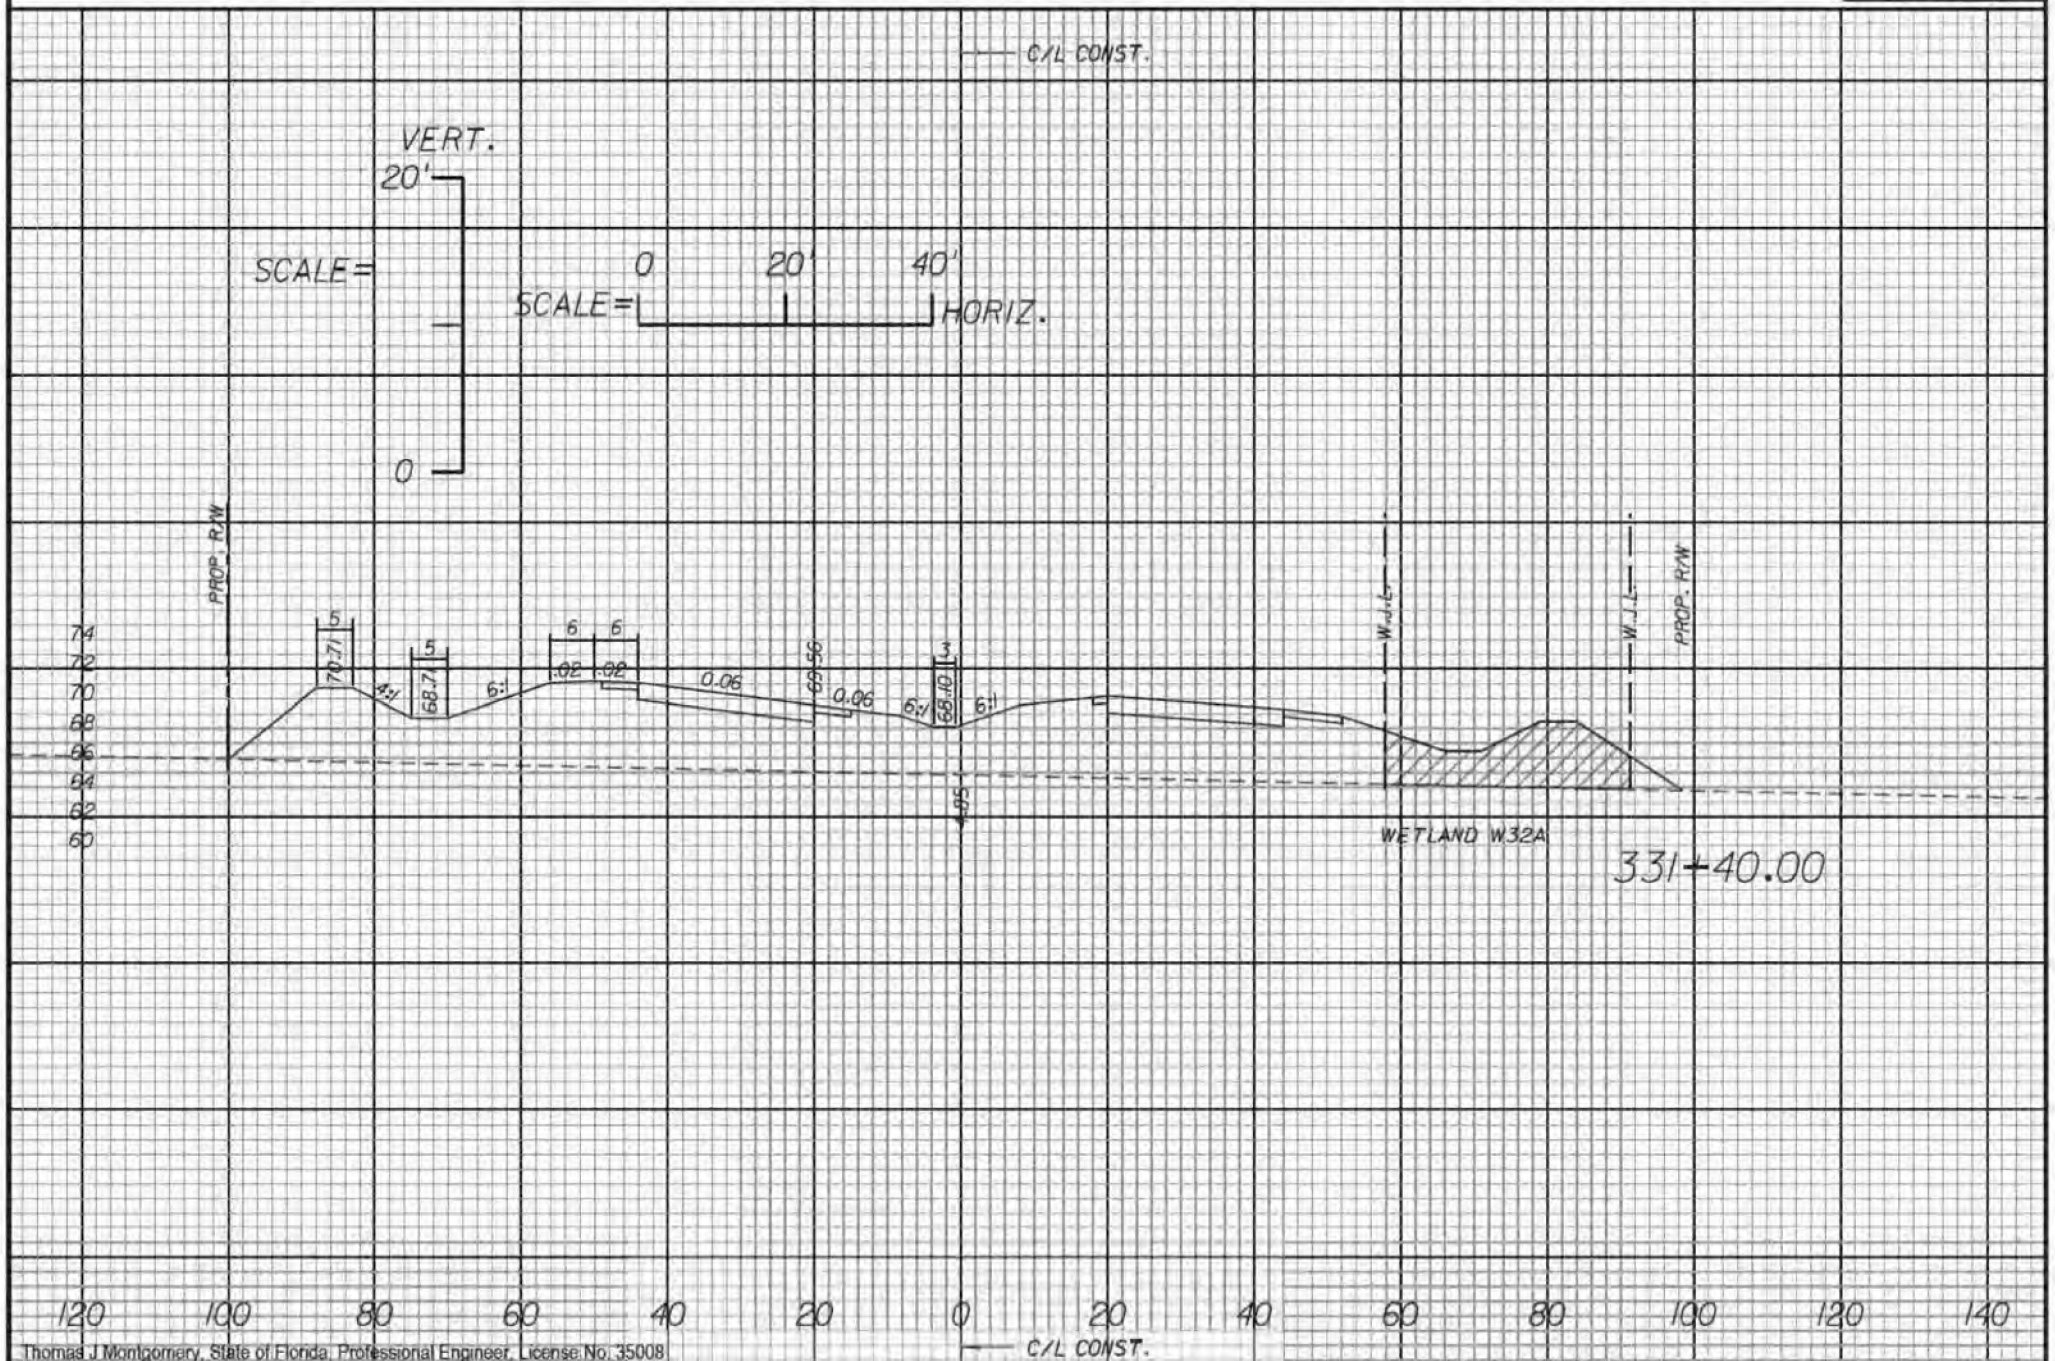

Thomas J Montgomery, State of Florida, Professional Engineer, License No. 35008
This item has been digitally signed and sealed by Thomas J Montgomery on the date indicated here. Printed copies of this document are not considered signed and sealed and the signature must be verified on any electronic copies.

NV5, INC., 1713 S KINGS AVE., BRANDON, FLORIDA 33511 CERT. OF AUTH. 29065, THOMAS J. MONTGOMERY, P.E. NO. 35008	NV5	PASCO COUNTY	RIDGE ROAD EXTENSION PHASE II	CROSS SECTIONS

9/27/2019 11:00:16 AM \\fas2.nv5.com\projects\9624\ACOE 2017 Change Order 16\roadway\wetland minimization\ACOE Pl

COUNTY PROJ. NO.	SHEET NO.
C 6686.20	74

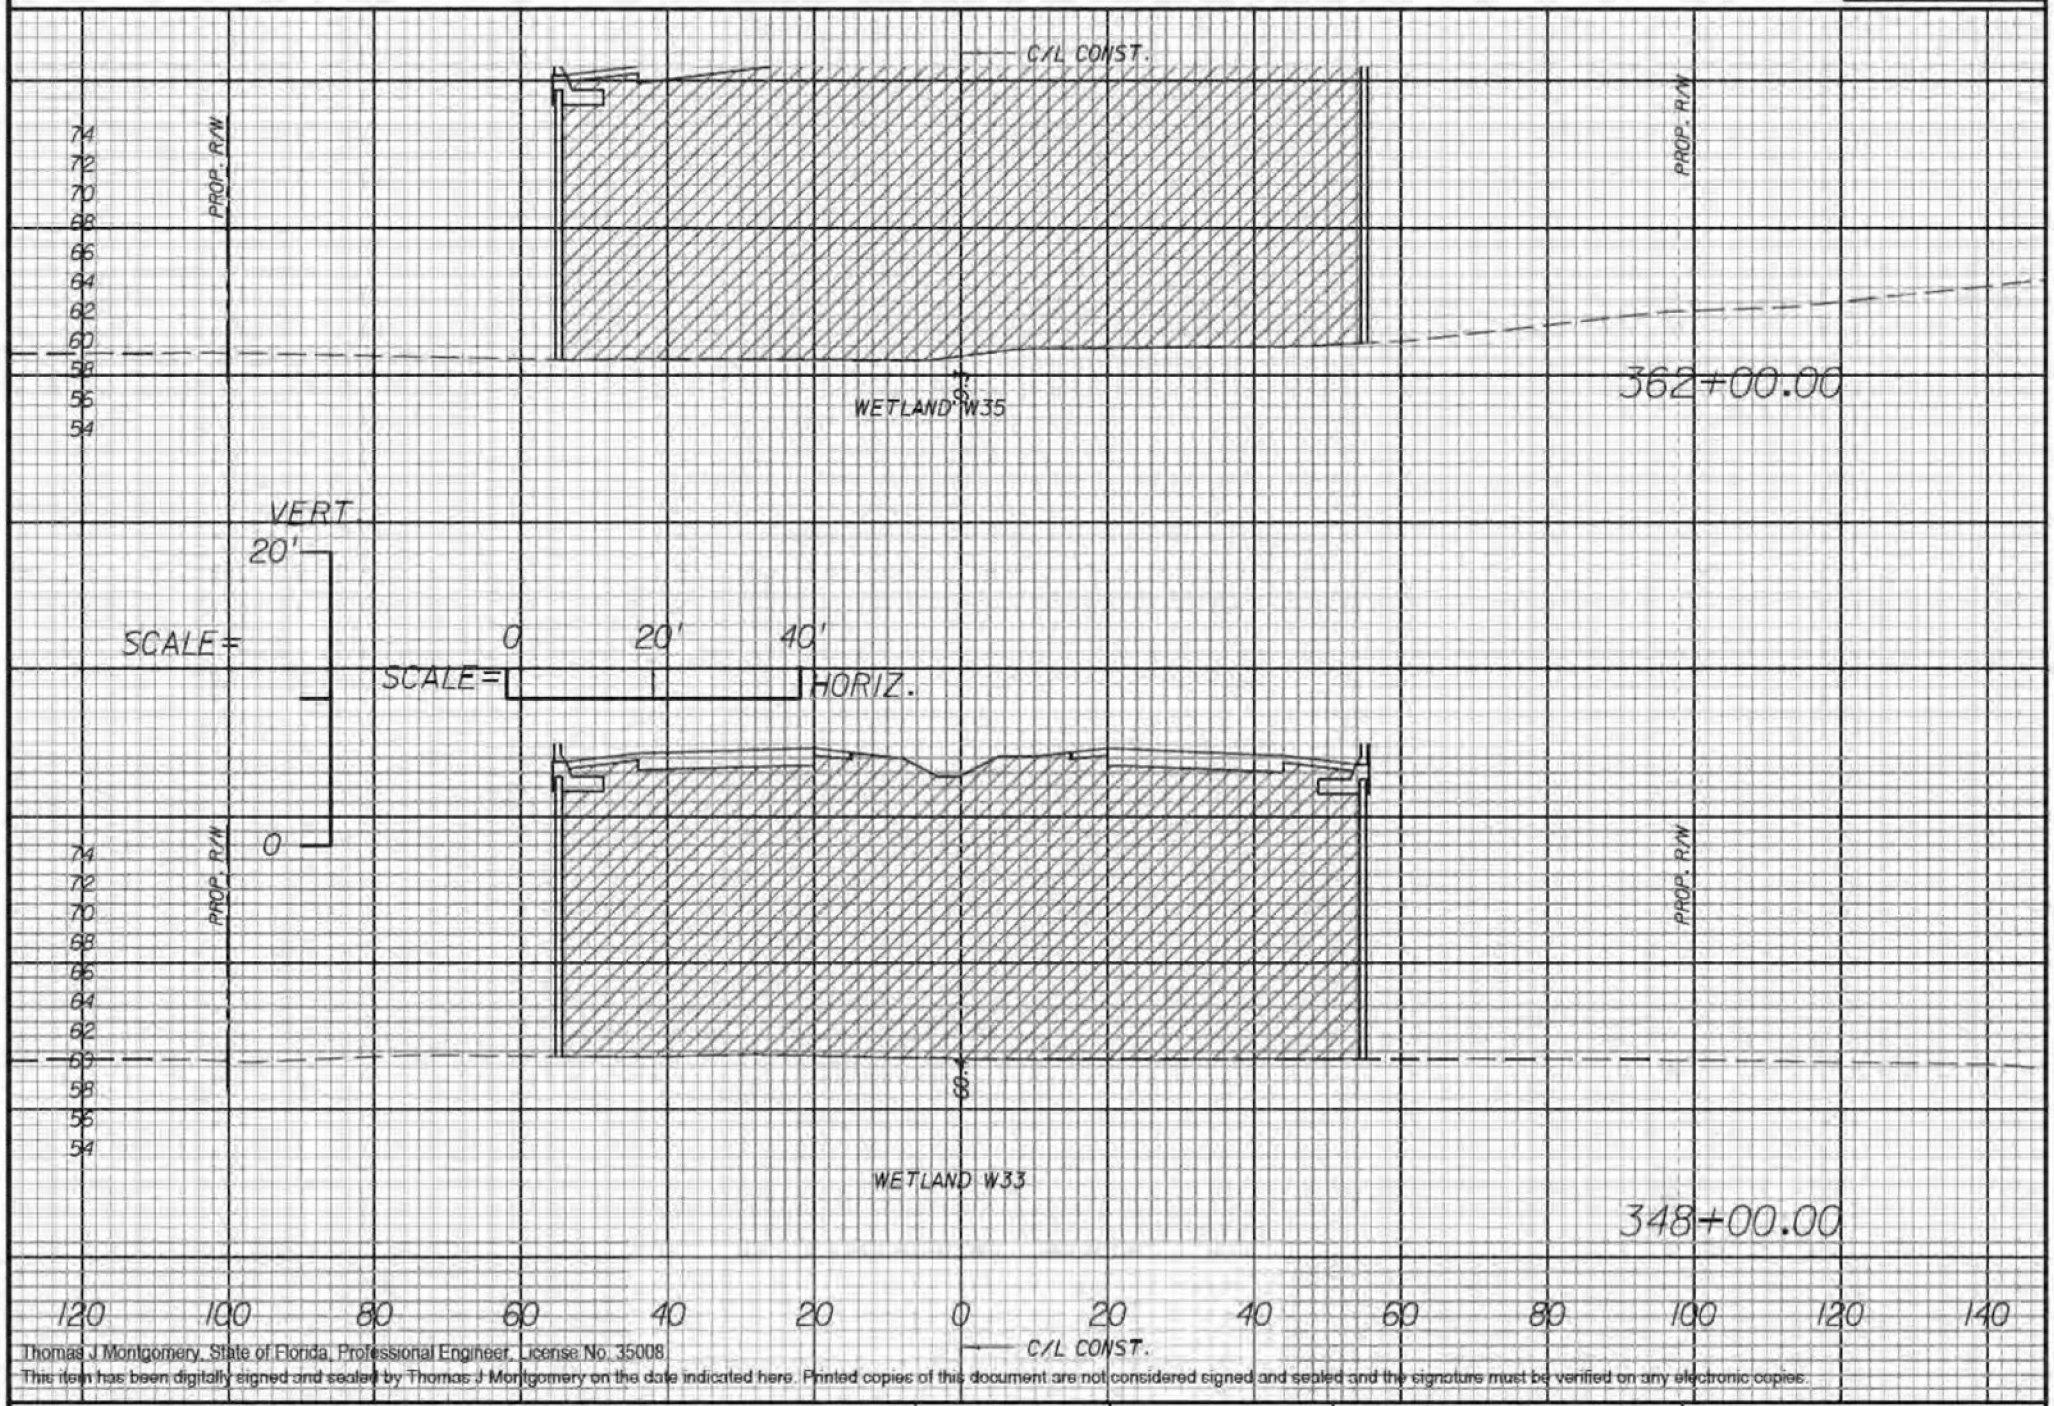

Thomas J Montgomery, State of Florida, Professional Engineer, License No. 35008

This item has been digitally signed and sealed by Thomas J Montgomery on the date indicated here. Printed copies of this document are not considered signed and sealed and the signature must be verified on any electronic copies.

NV5, INC., 1713 S KINGS AVE., BRANDON, FLORIDA 33511 CERT. OF AUTH. 29065, THOMAS J. MONTGOMERY, P.E. NO. 35008	NV5	PASCO COUNTY	RIDGE ROAD EXTENSION PHASE II	CROSS SECTIONS

9/27/2019 11:00:16 AM \\tas2.nv5.com\projects\9624\ACOE 2017 Change Order 16\roadway\wetland minimization\ACOE Pl

COUNTY PROJ. NO.	SHEET NO.
C 6686.20	75

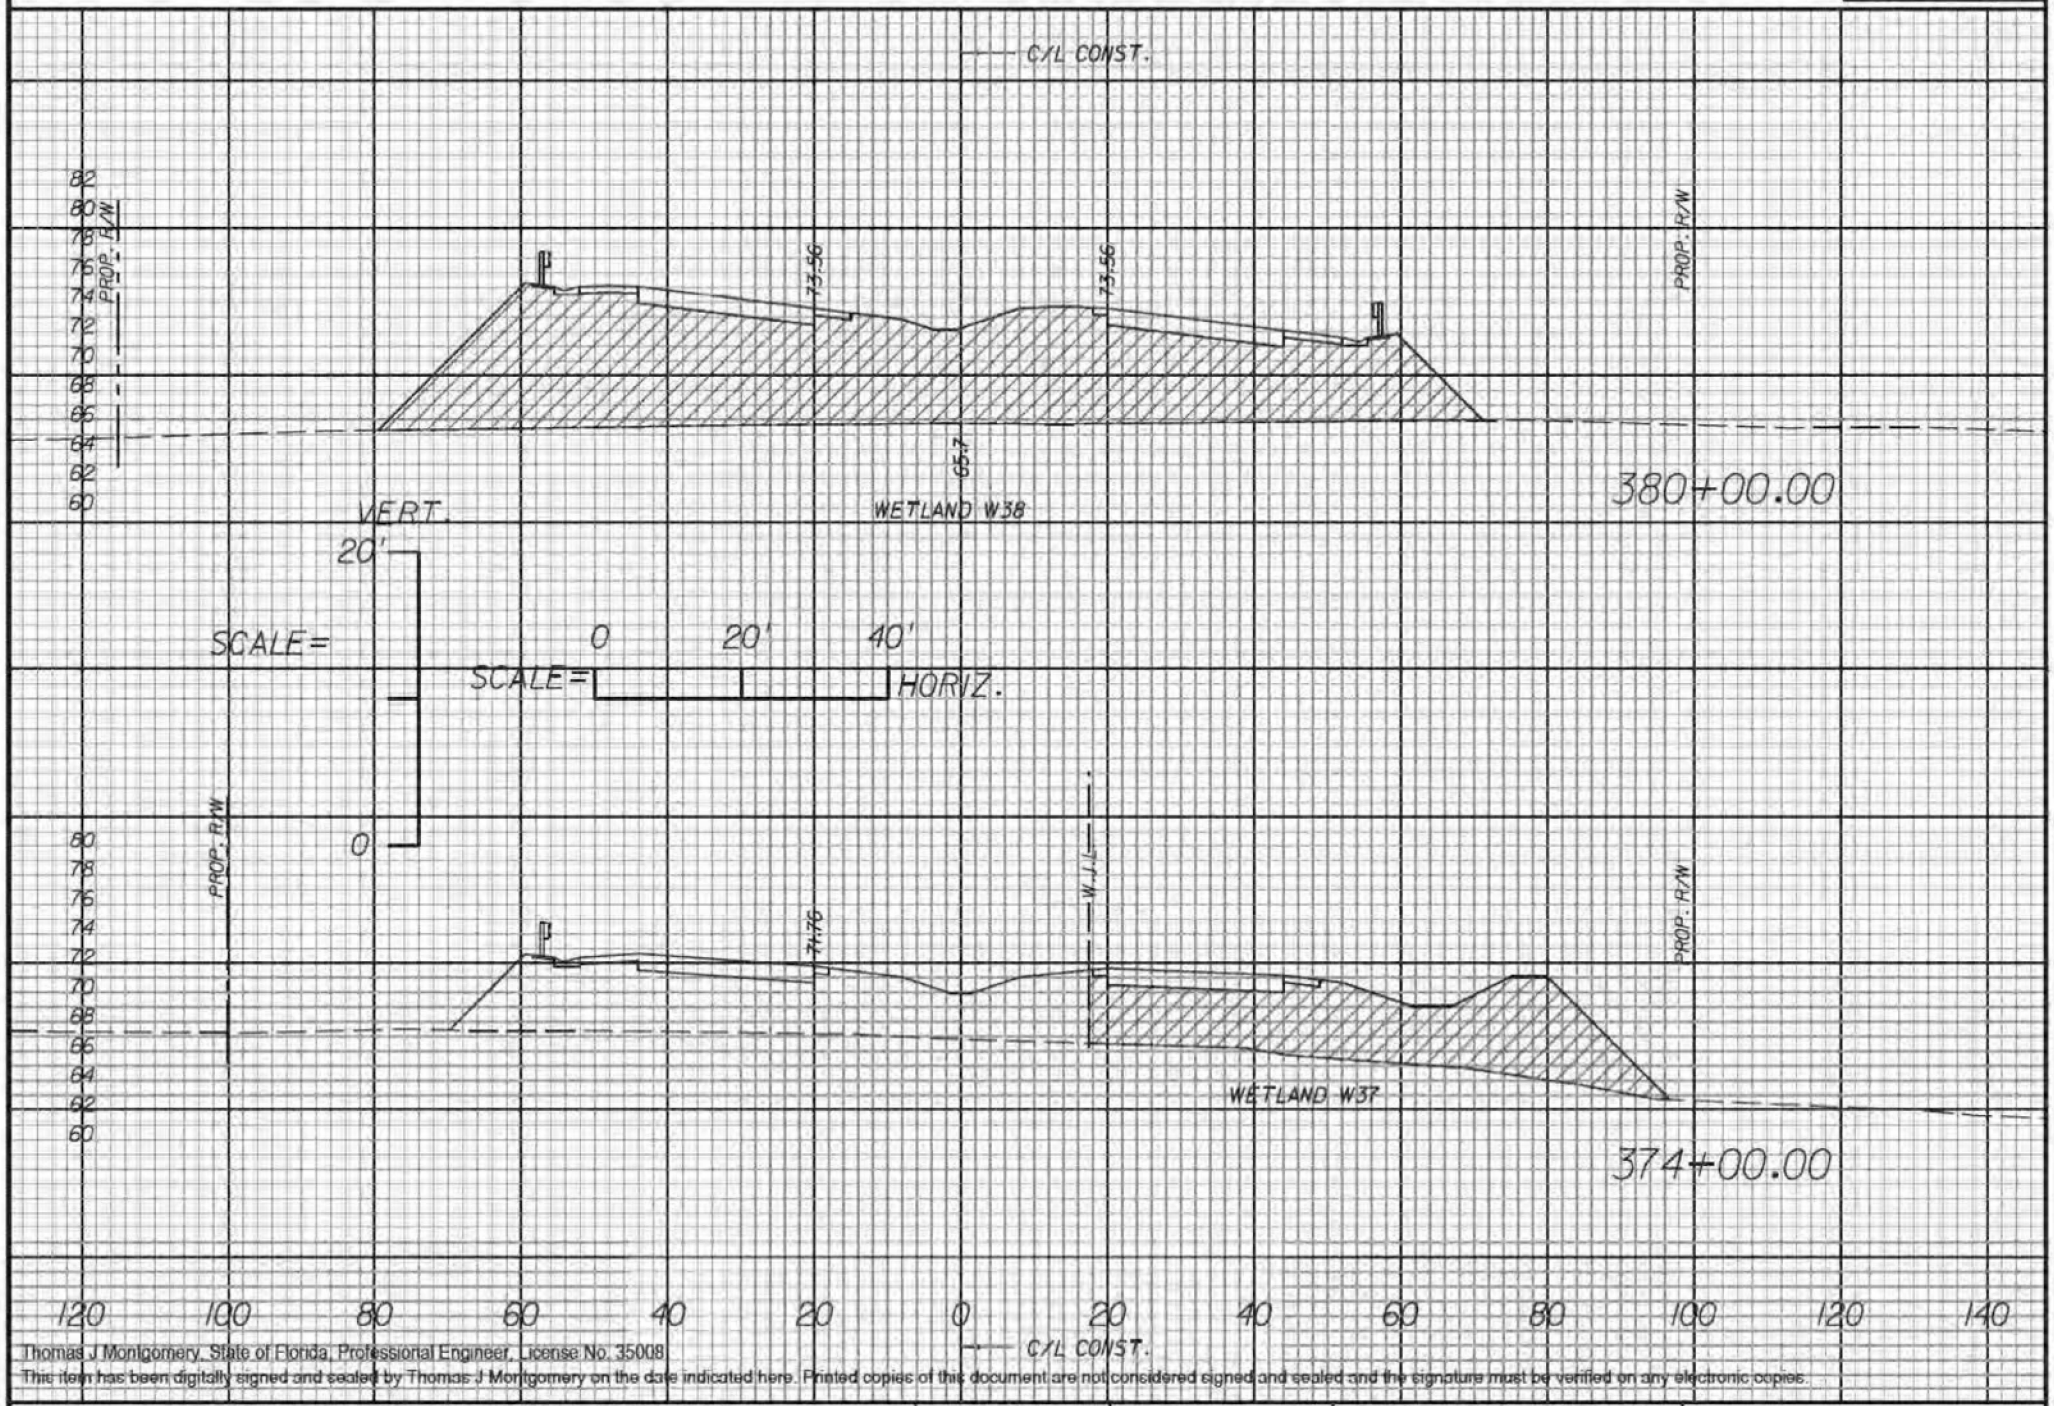

Thomas J Montgomery, State of Florida, Professional Engineer, License No. 35008
This item has been digitally signed and sealed by Thomas J Montgomery on the date indicated here. Printed copies of this document are not considered signed and sealed and the signature must be verified on any electronic copies.

NV5, INC., 1713 S KINGS AVE., BRANDON, FLORIDA 33511 CERT. OF AUTH. 29065, THOMAS J. MONTGOMERY, P.E. NO. 35008	NV5	PASCO COUNTY	RIDGE ROAD EXTENSION PHASE II	CROSS SECTIONS

9/27/2019 11:00:17 AM \\tas2.nv5.com\projects\9624\ACOE 2017 Change Order 16\roadway\wetland minimization\ACOE Pl

COUNTY PROJ. NO.	SHEET NO.
C 6686.20	76

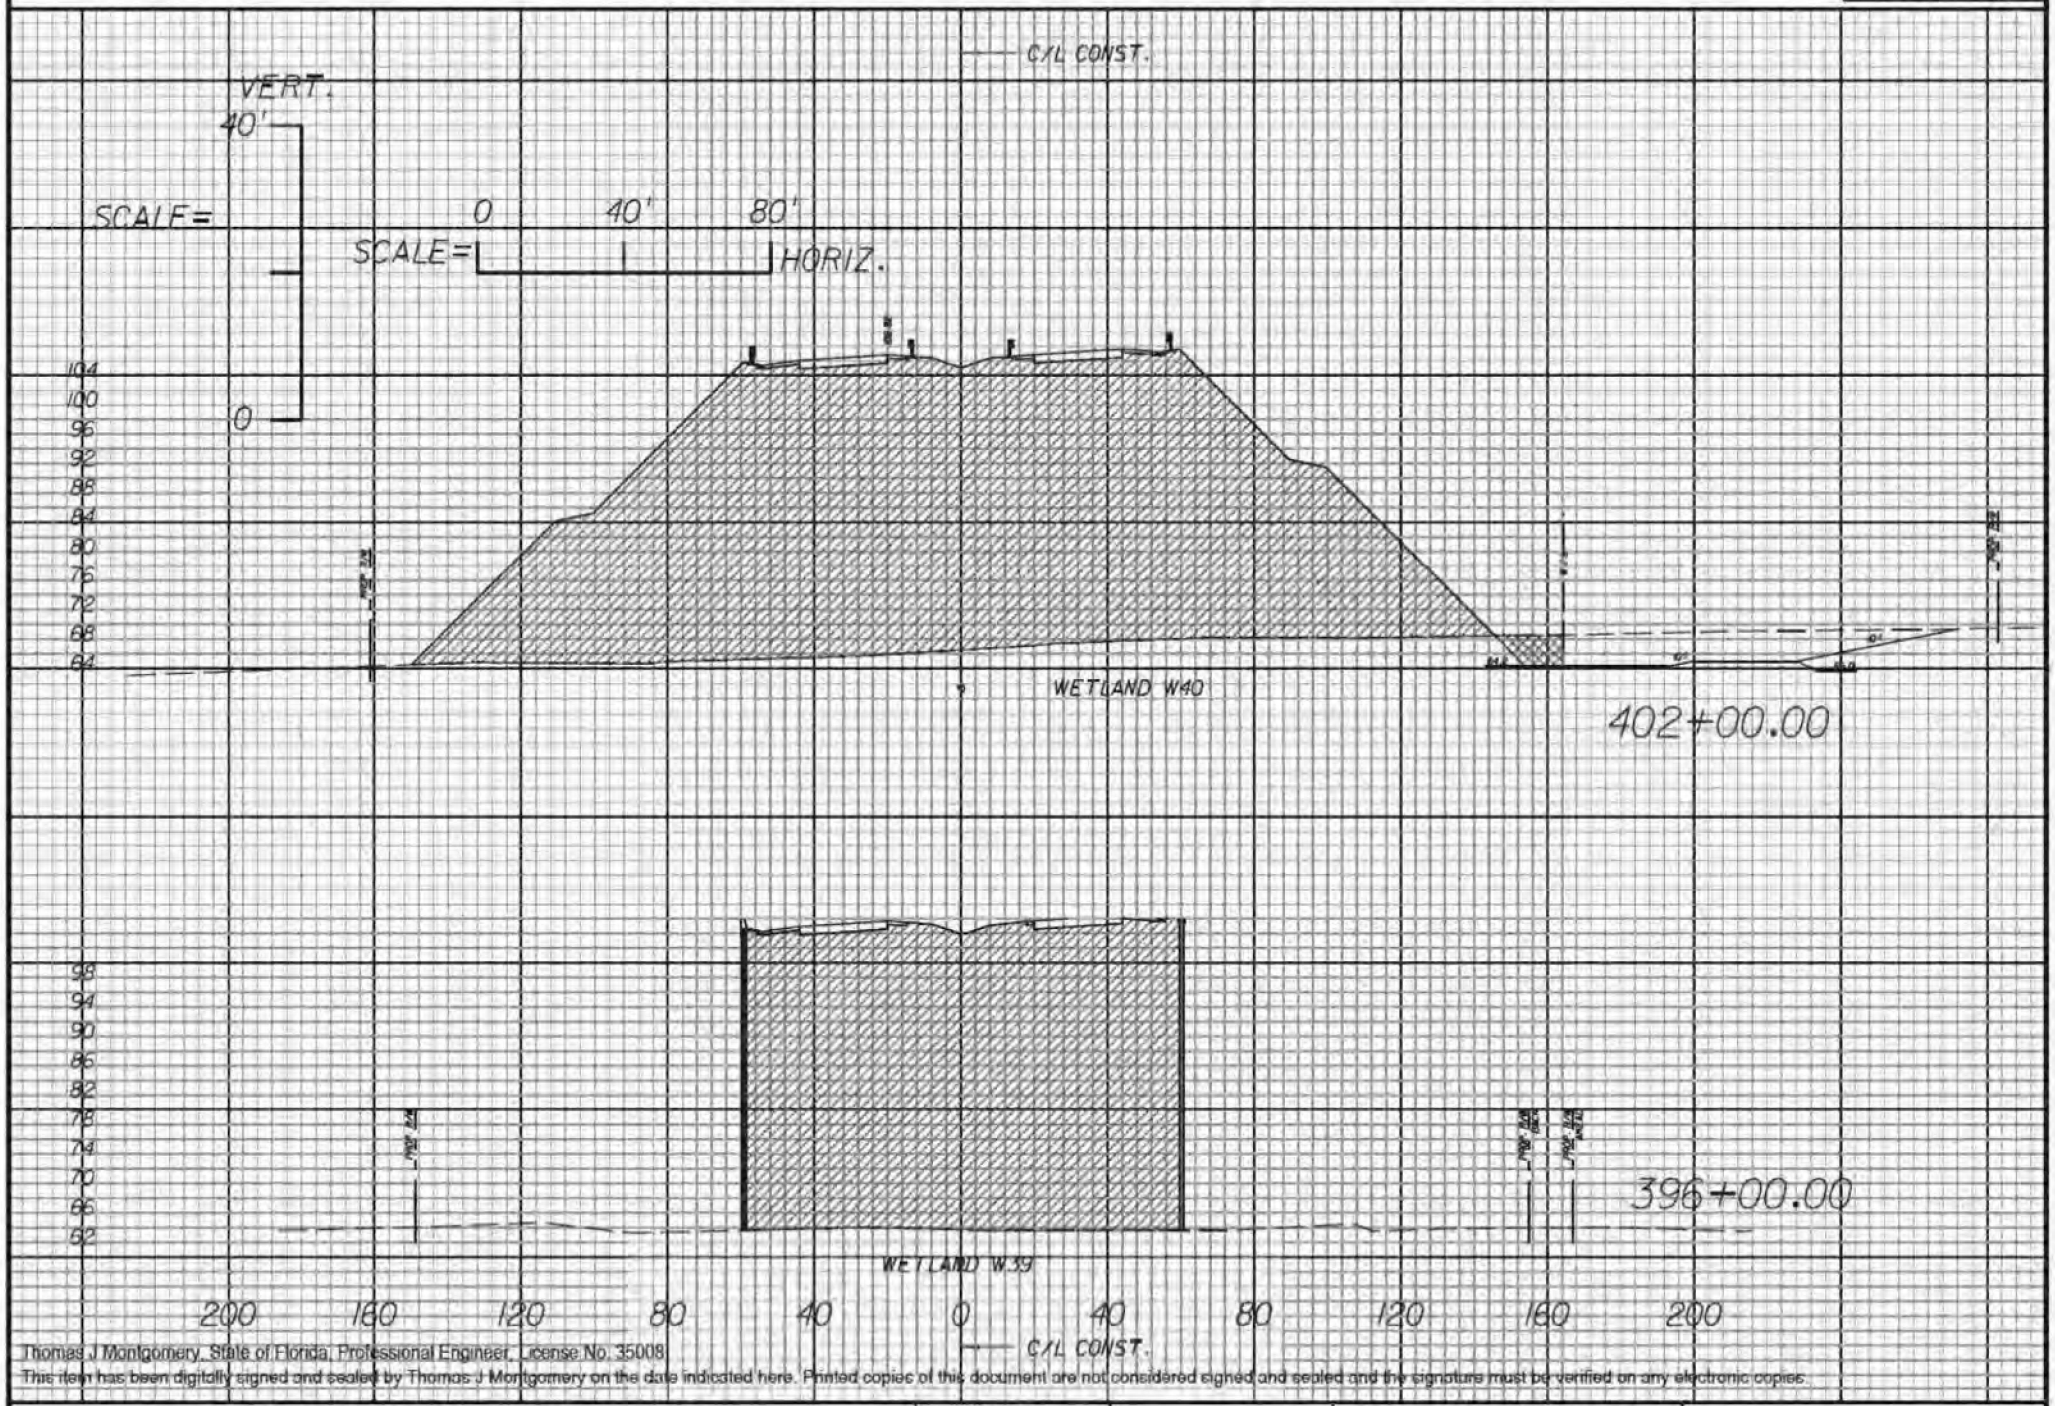

Thomas J Montgomery, State of Florida, Professional Engineer, License No. 35008
This item has been digitally signed and sealed by Thomas J Montgomery on the date indicated here. Printed copies of this document are not considered signed and sealed and the signature must be verified on any electronic copies.

NV5, INC., 1713 S KINGS AVE., BRANDON, FLORIDA 33511 CERT. OF AUTH. 29065, THOMAS J. MONTGOMERY, P.E. NO. 35008	NV5	PASCO COUNTY	RIDGE ROAD EXTENSION PHASE II	CROSS SECTIONS

9/27/2019 11:00:18 AM \\fas2.nv5.com\projects\9624\ACOE 2017 Change Order 15\roadway\wetland minimization\ACOE Pl

COUNTY PROJ. NO.	SHEET NO.
C 6686.20	77

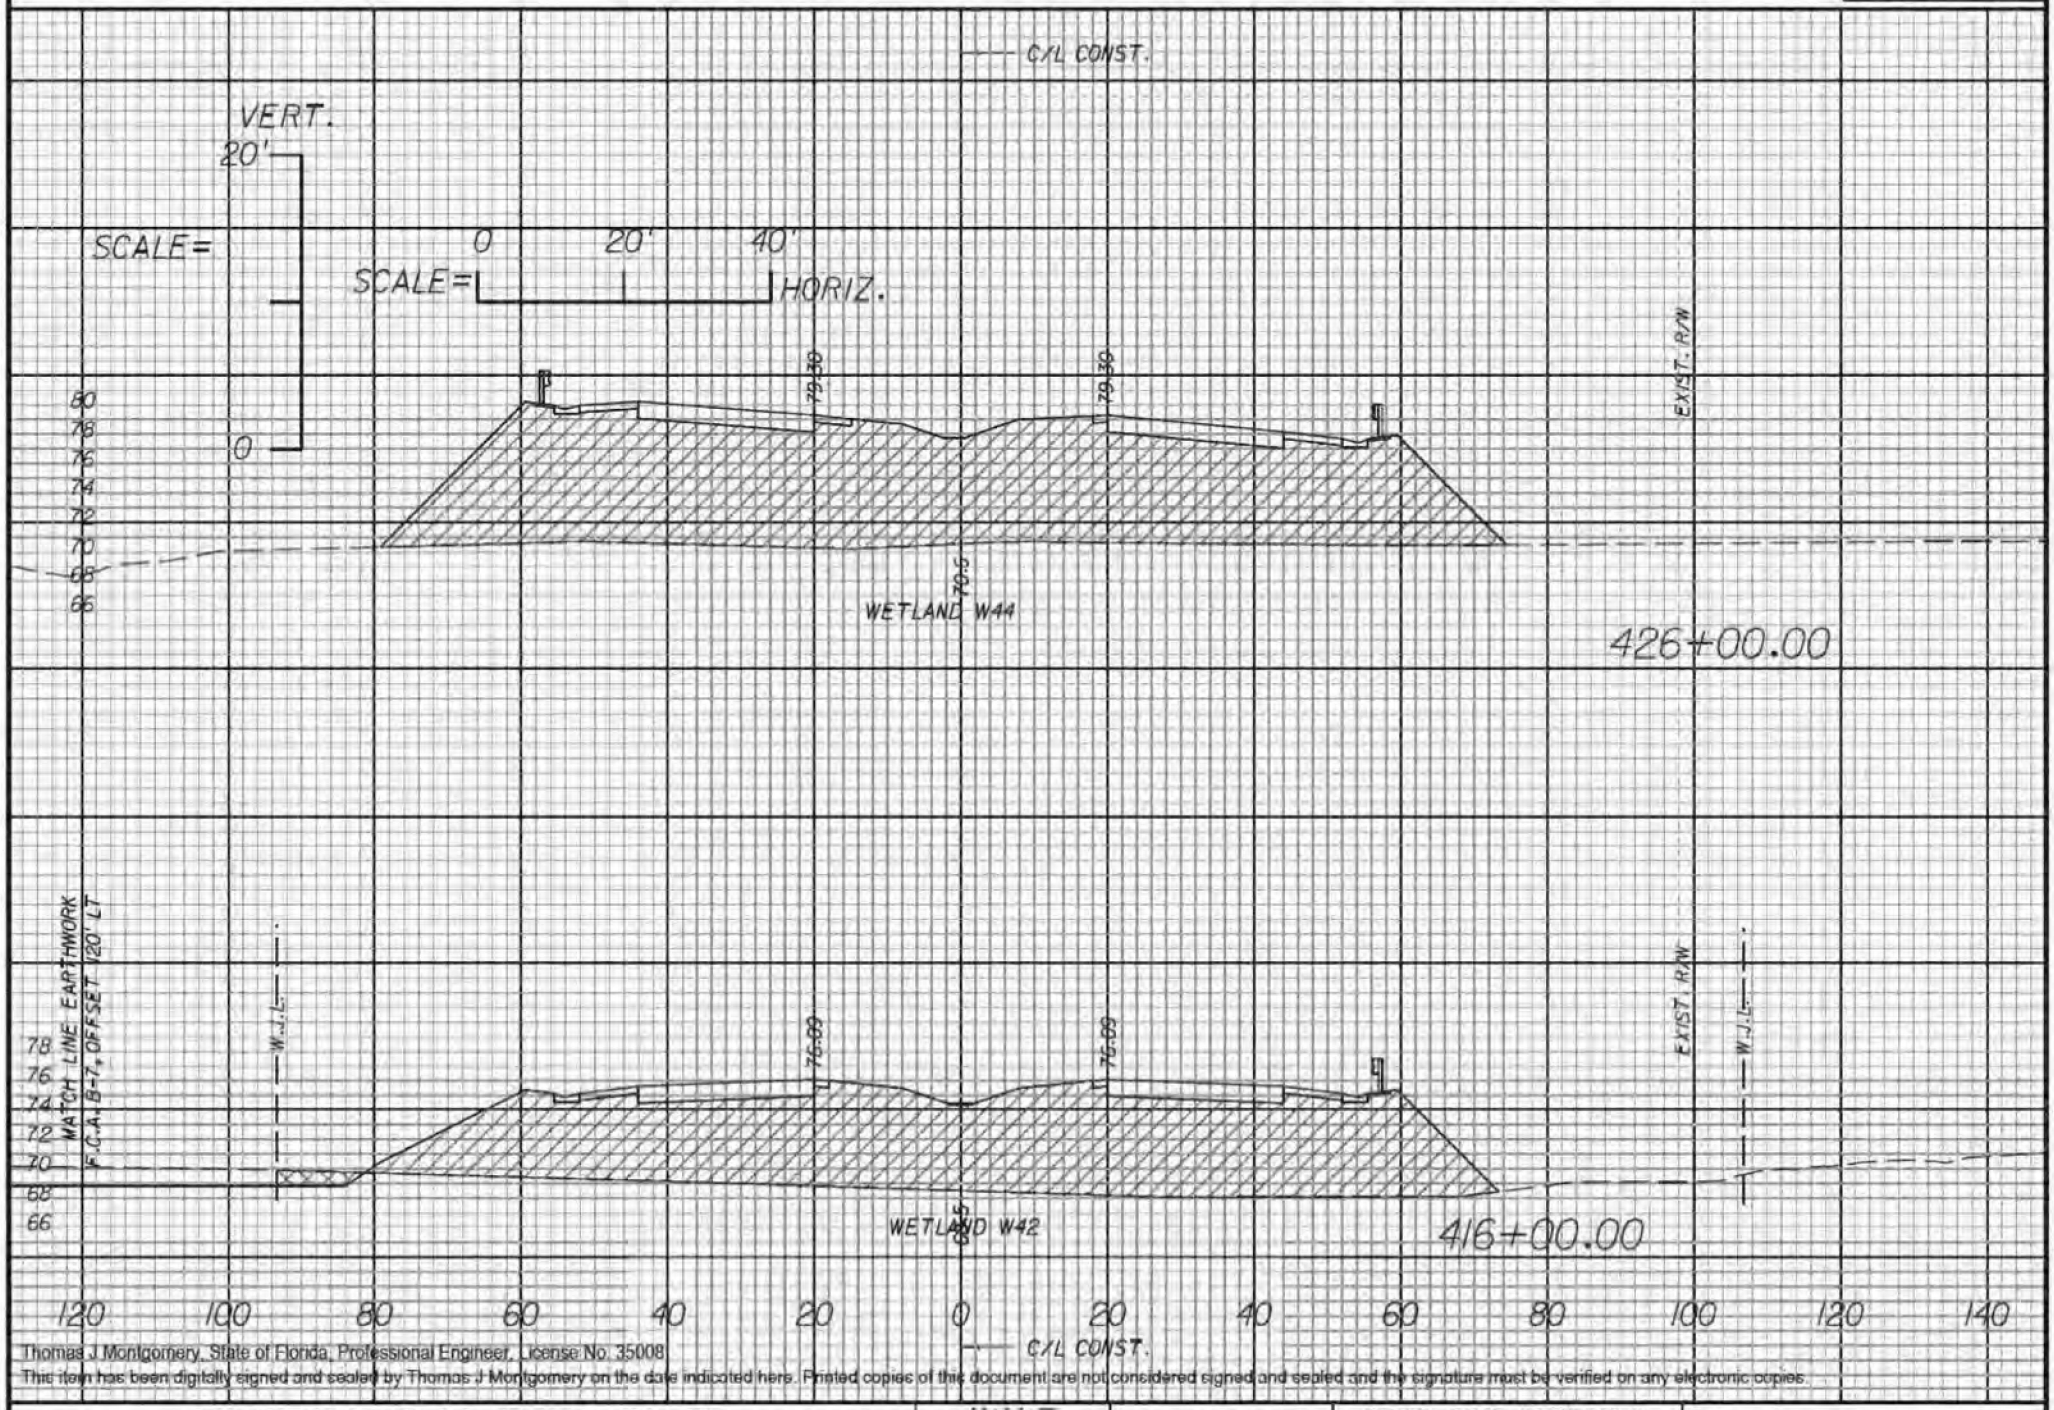

Thomas J Montgomery, State of Florida, Professional Engineer, License No. 35008
This item has been digitally signed and sealed by Thomas J Montgomery on the date indicated here. Printed copies of this document are not considered signed and sealed and the signature must be verified on any electronic copies.

NV5, INC., 1713 S KINGS AVE., BRANDON, FLORIDA 33511 CERT. OF AUTH. 29065, THOMAS J. MONTGOMERY, P.E. NO. 35008	NV5	PASCO COUNTY	RIDGE ROAD EXTENSION PHASE II	CROSS SECTIONS

9/27/2019 11:00:19 AM \\tas2.nv5.com\projects\9624\ACOE 2017 Change Order 15\roadway\wetland minimization\ACOE Pl

COUNTY PROJ. NO.	SHEET NO.
C 6686.20	78

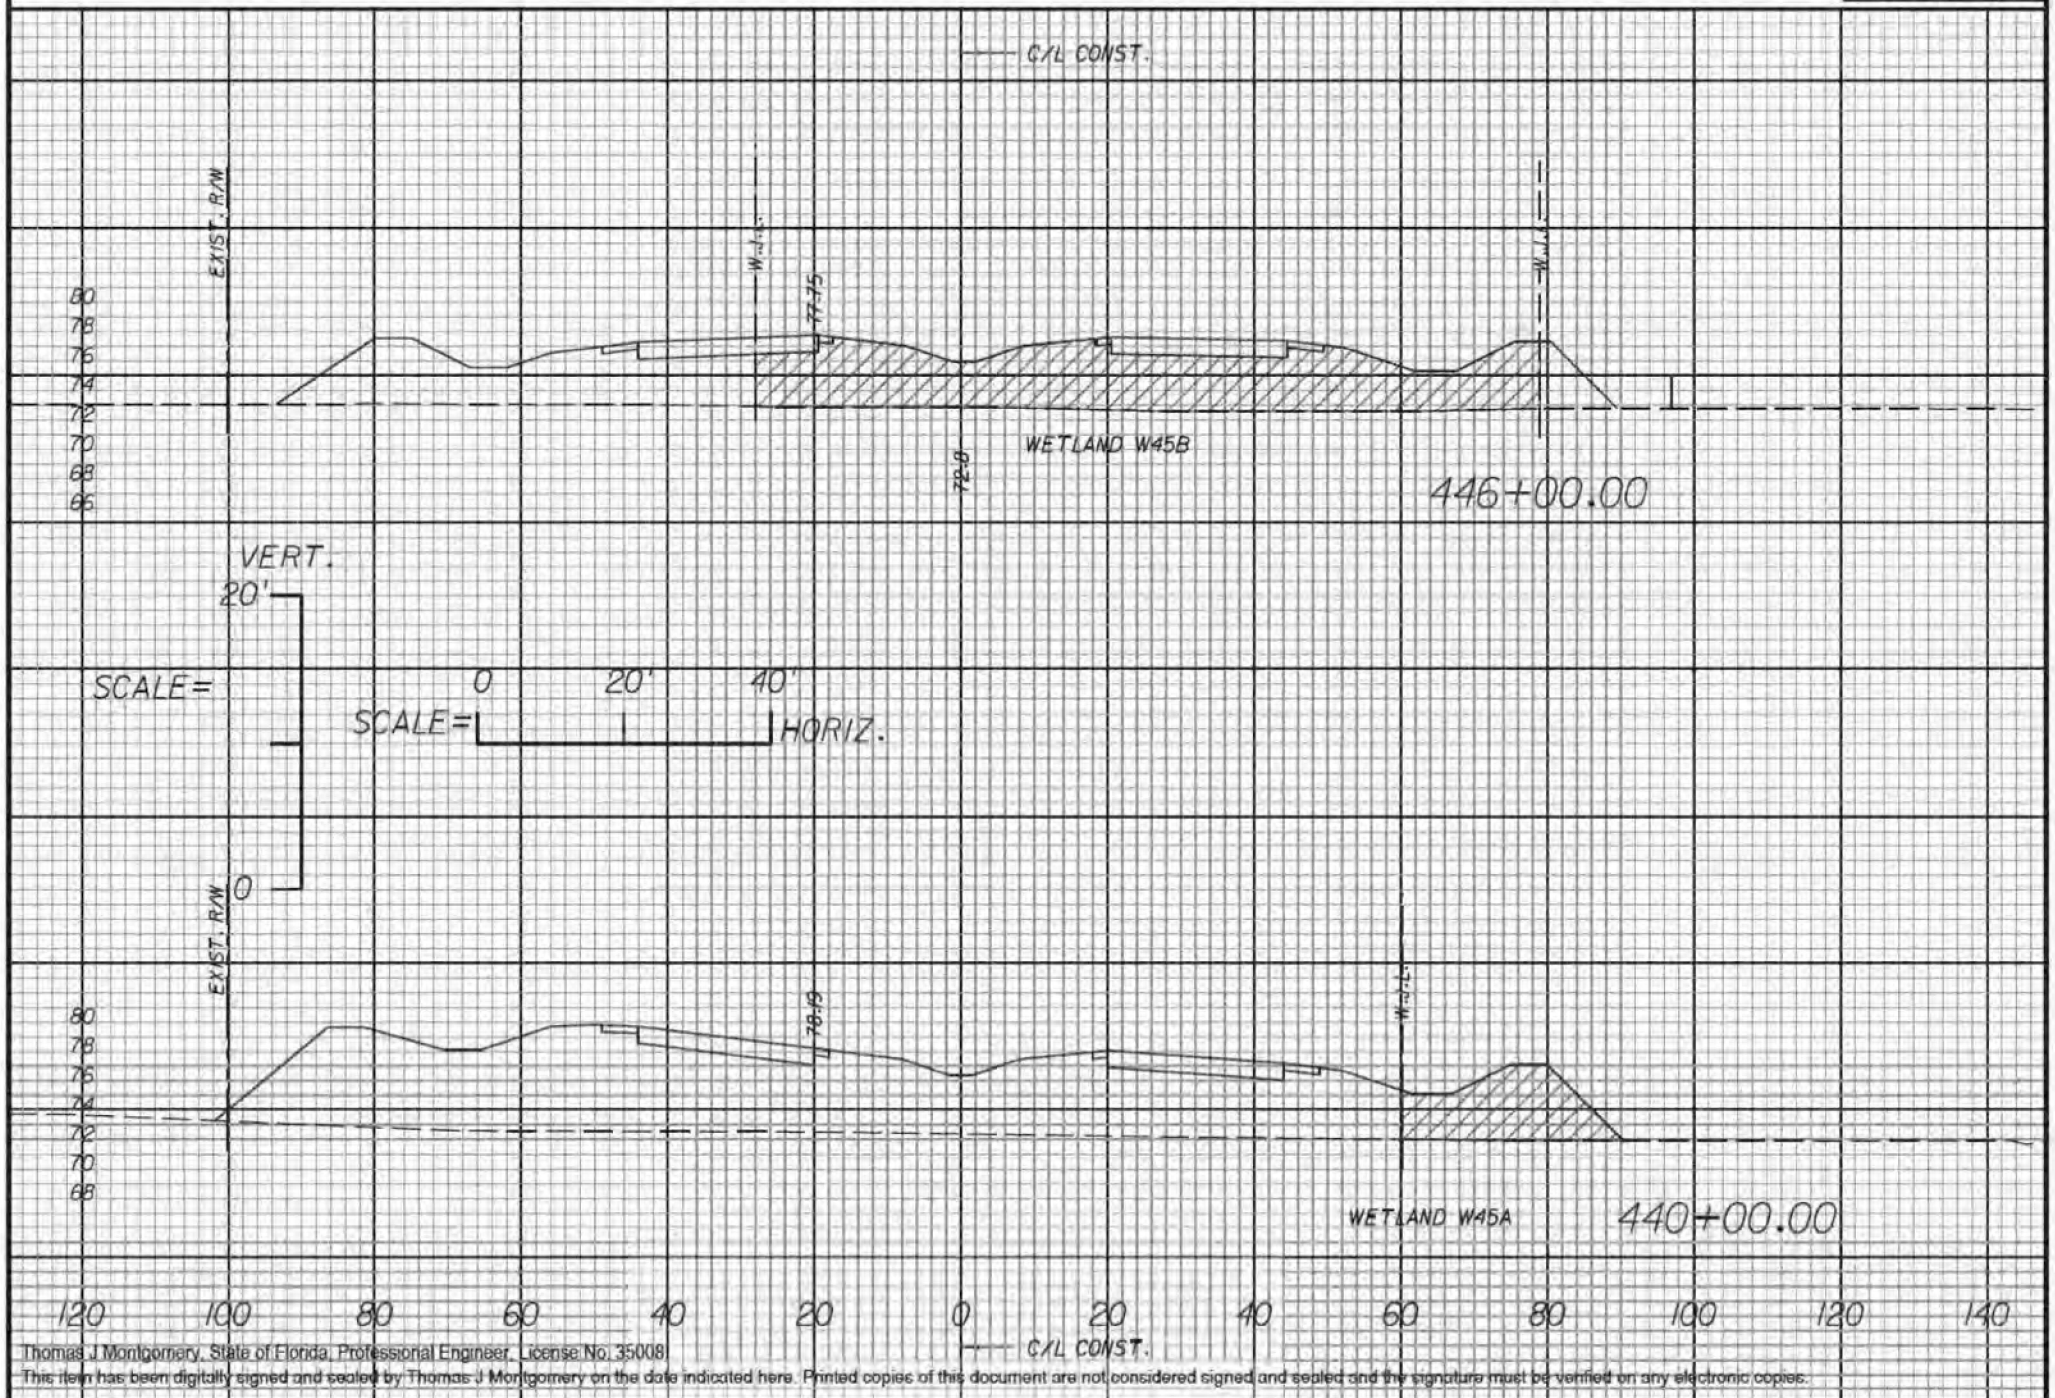

Thomas J Montgomery, State of Florida, Professional Engineer, License No. 35008
This item has been digitally signed and sealed by Thomas J Montgomery on the date indicated here. Printed copies of this document are not considered signed and sealed and the signature must be verified on any electronic copies.

NV5, INC., 1713 S KINGS AVE., BRANDON, FLORIDA 33511 CERT. OF AUTH. 29065, THOMAS J. MONTGOMERY, P.E. NO. 35008	NV5	PASCO COUNTY	RIDGE ROAD EXTENSION PHASE II	CROSS SECTIONS

9/27/2019 11:00:20 AM \\tas2.nv5.com\projects\9624\ACOE 2017 Change Order 16\roadway\wetland minimization\ACOE Pl

COUNTY PROJ. NO.	SHEET NO.
C 6686.20	79

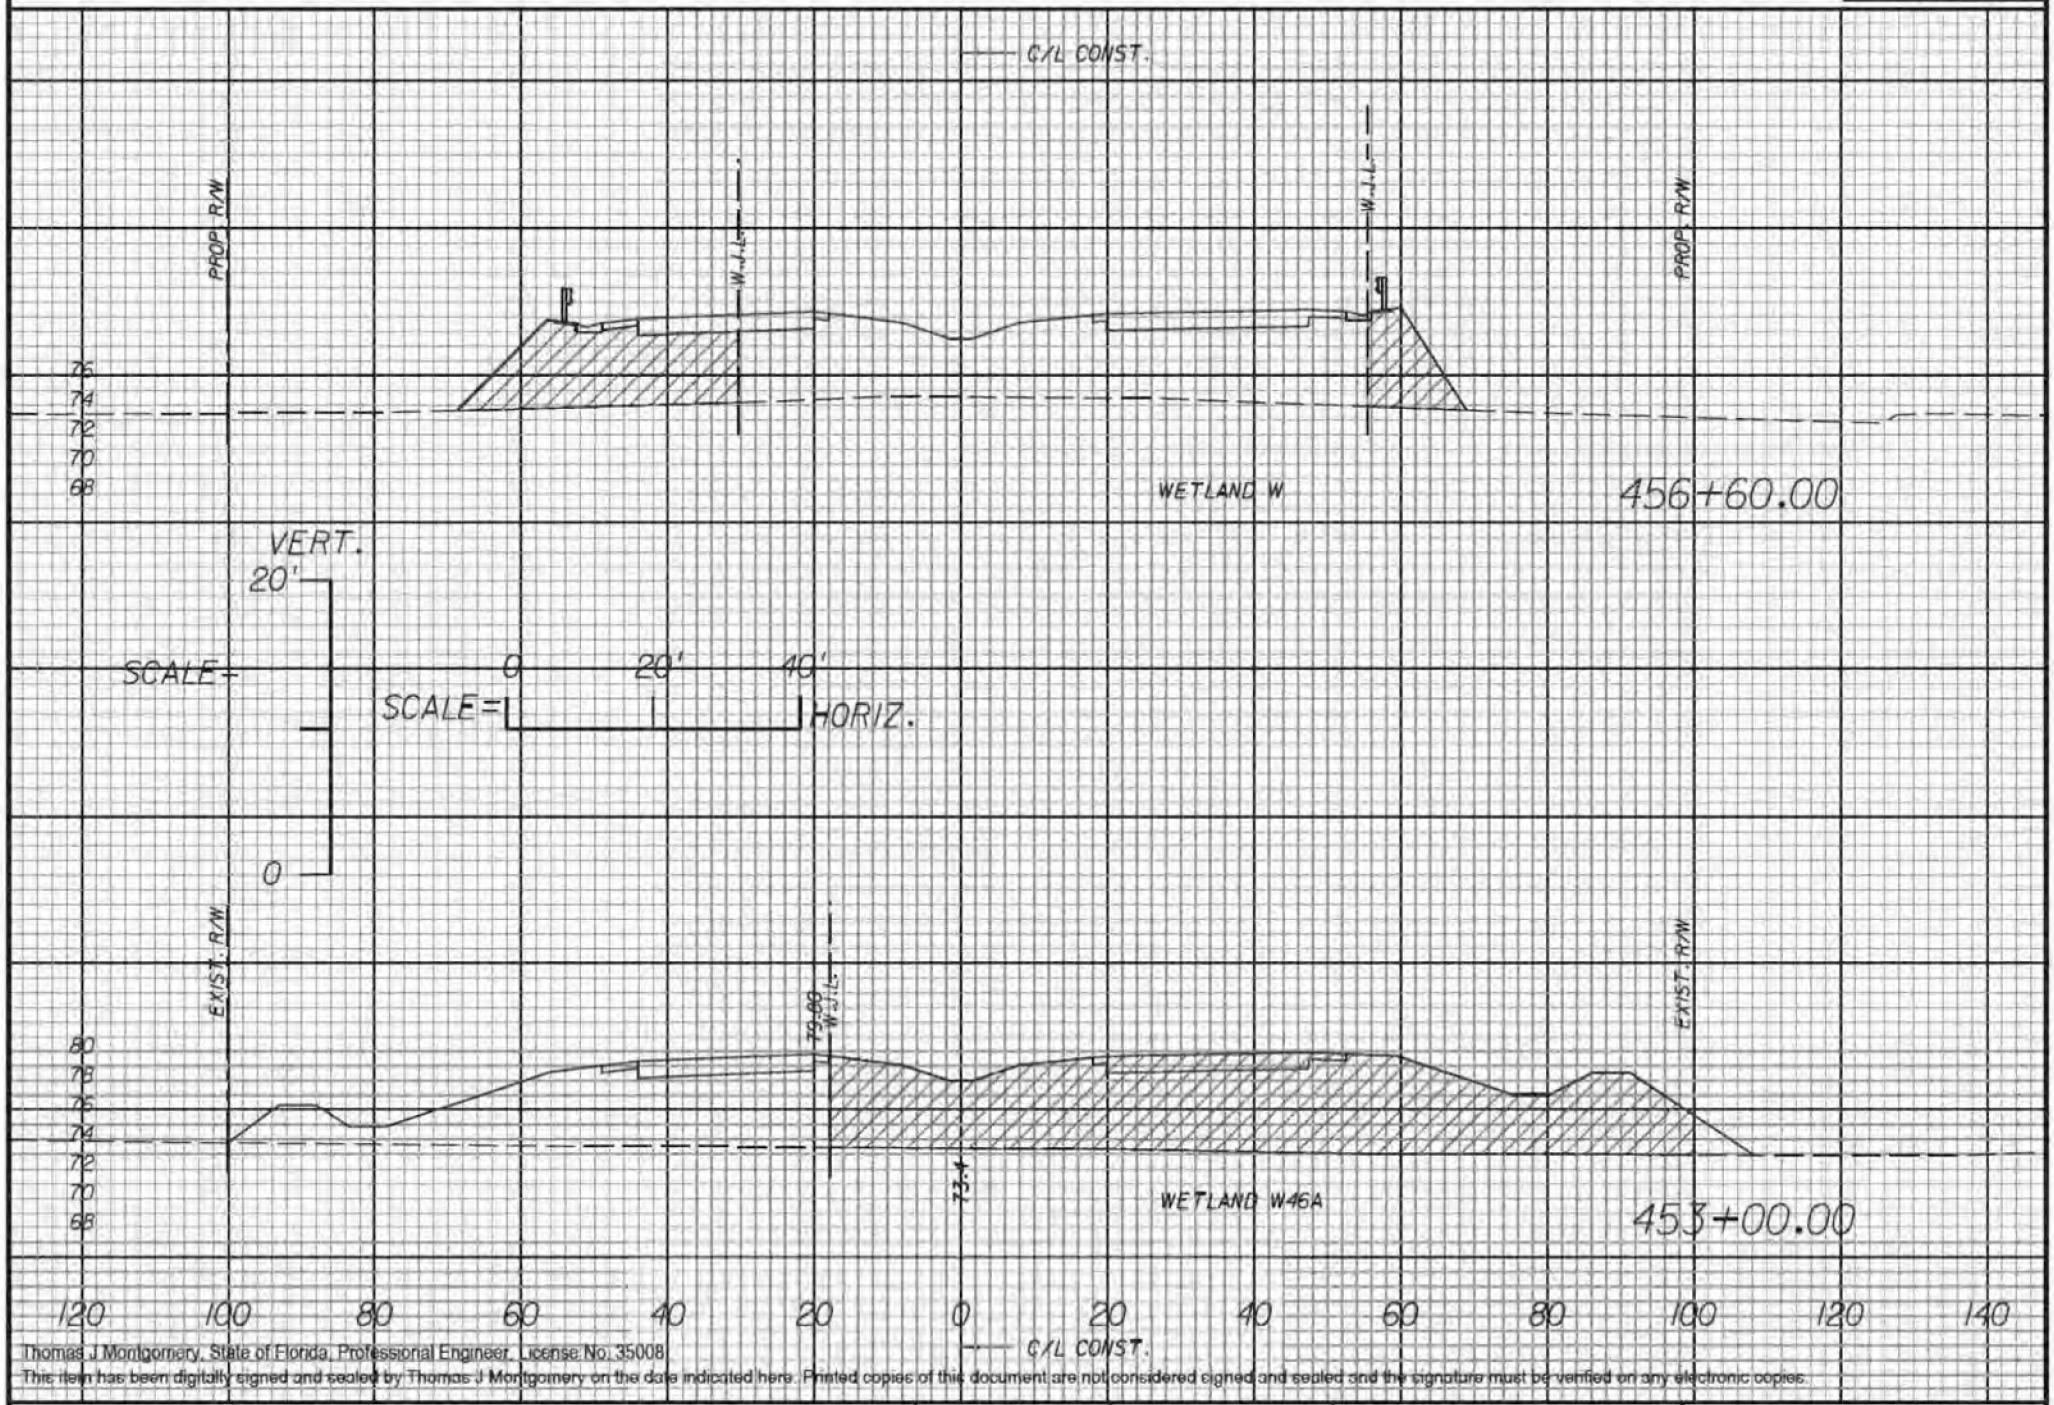

Thomas J Montgomery, State of Florida, Professional Engineer, License No. 35008
This item has been digitally signed and sealed by Thomas J Montgomery on the date indicated here. Printed copies of this document are not considered signed and sealed and the signature must be verified on any electronic copies.

NV5, INC., 1713 S KINGS AVE., BRANDON, FLORIDA 33511 CERT. OF AUTH. 29065, THOMAS J. MONTGOMERY, P.E. NO. 35008	NV5	PASCO COUNTY	RIDGE ROAD EXTENSION PHASE II	CROSS SECTIONS

9/27/2019 11:00:20 AM \\tas2.nv5.com\projects\9624\ACOE 2017 Change Order 16\roadway\wetland minimization\ACOE Pl

COUNTY PROJ. NO.	SHEET NO.
C 6686.20	80

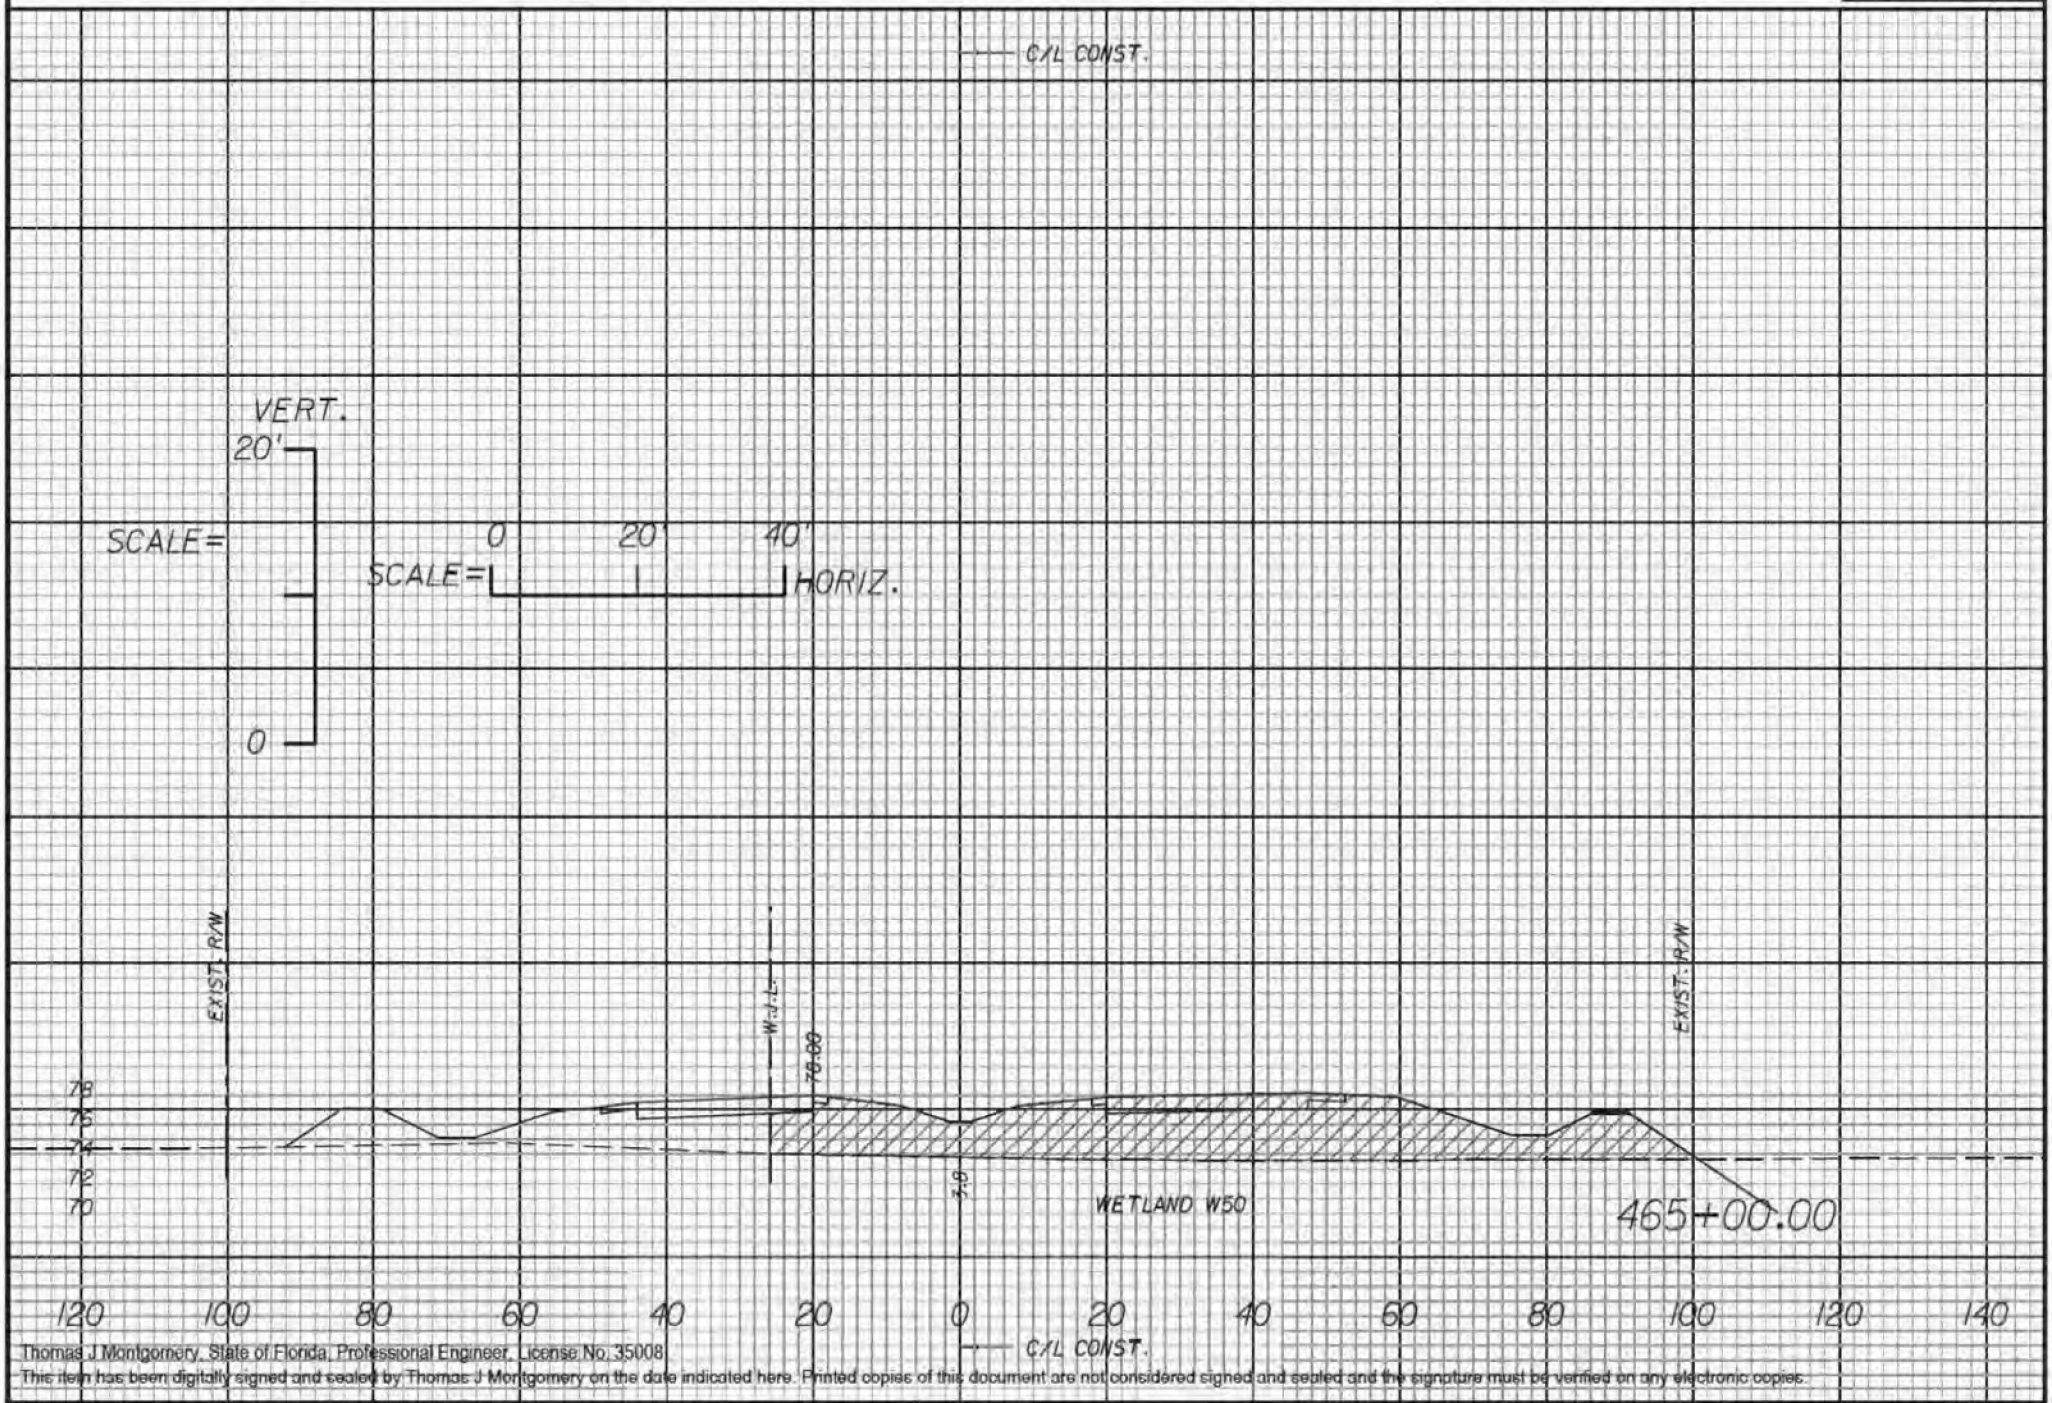

Thomas J Montgomery, State of Florida, Professional Engineer, License No. 35008
This item has been digitally signed and sealed by Thomas J Montgomery on the date indicated here. Printed copies of this document are not considered signed and sealed and the signature must be verified on any electronic copies.

NV5, INC., 1713 S KINGS AVE., BRANDON, FLORIDA 33511 CERT. OF AUTH. 29065, THOMAS J. MONTGOMERY, P.E. NO. 35008	NV5	PASCO COUNTY	RIDGE ROAD EXTENSION PHASE II	CROSS SECTIONS

9/27/2019 11:00:21 AM \\tas2.nv5.com\projects\9624\ACOE 2017 Change Order 15\roadway\wetland minimization\ACOE Pl

COUNTY PROJ. NO.	SHEET NO.
C 6686.20	81

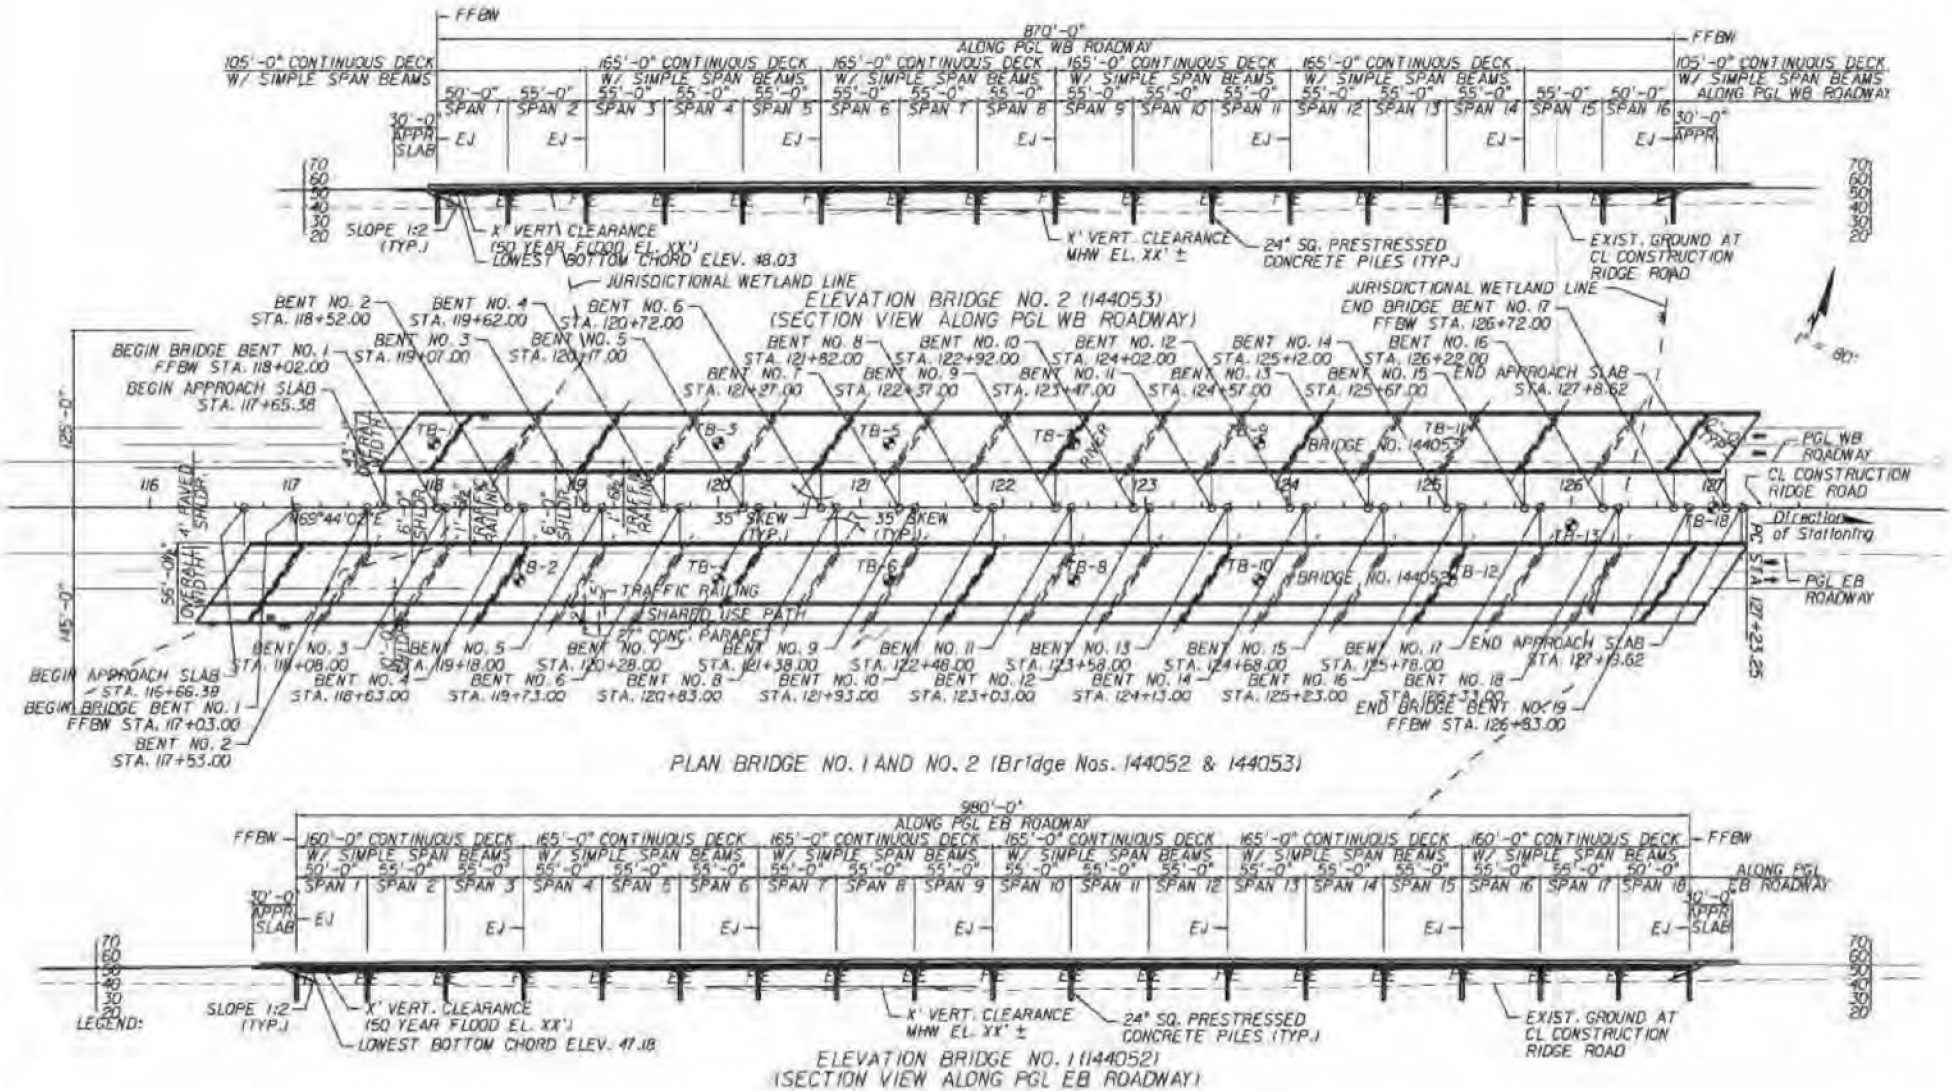

Thomas J Montgomery, State of Florida, Professional Engineer, License No. 35008

This item has been digitally signed and sealed by Thomas J Montgomery on the date indicated here. Printed copies of this document are not considered signed and sealed and the signature must be verified on any electronic copies.

NV5, INC., 1713 S KINGS AVE., BRANDON, FLORIDA 33511 CERT. OF AUTH. 29065, THOMAS J. MONTGOMERY, P.E. NO. 35008	NV5	PASCO COUNTY	RIDGE ROAD EXTENSION PHASE 1	BRIDGES 1 & 2

9/27/2019 11:00:22 AM

COUNTY PROJ. NO.	SHEET NO.
C 6686.20	82

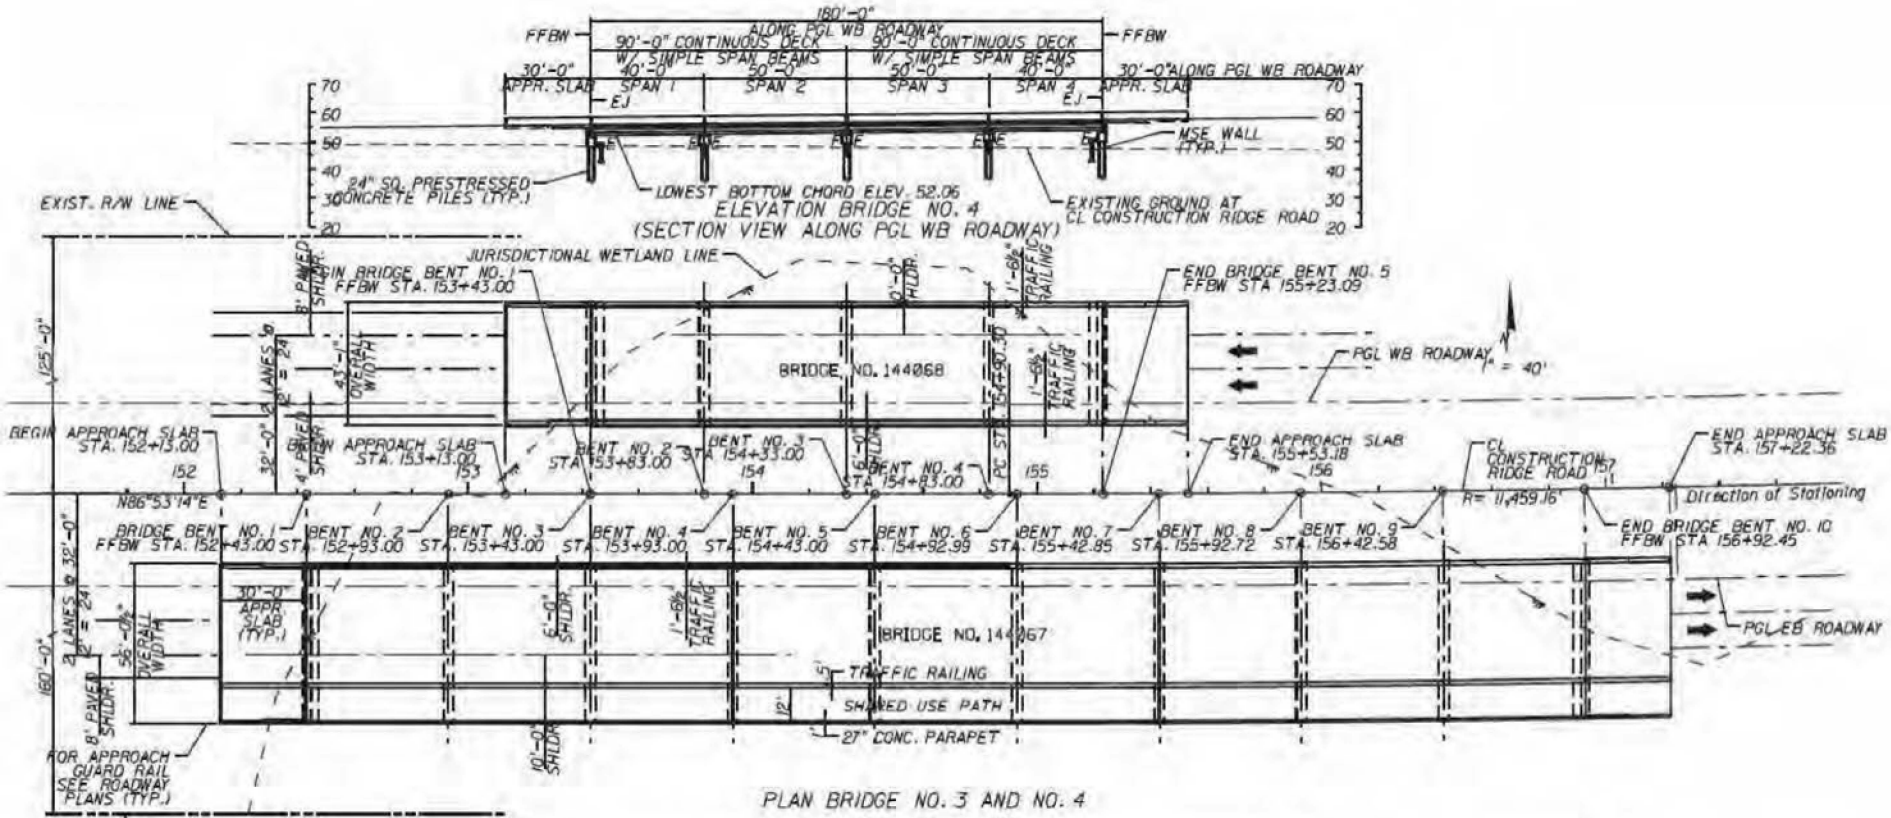

Thomas J Montgomery, State of Florida, Professional Engineer, License No. 35008

This item has been digitally signed and sealed by Thomas J Montgomery on the date indicated here. Printed copies of this document are not considered signed and sealed and the signature must be verified on any electronic copies.

NV5, INC., 1713 S KINGS AVE., BRANDON, FLORIDA 33511 CERT. OF AUTH. 29065, THOMAS J. MONTGOMERY, P.E. NO. 35008	NV5	PASCO COUNTY	RIDGE ROAD EXTENSION PHASE I	BRIDGES 3 & 4

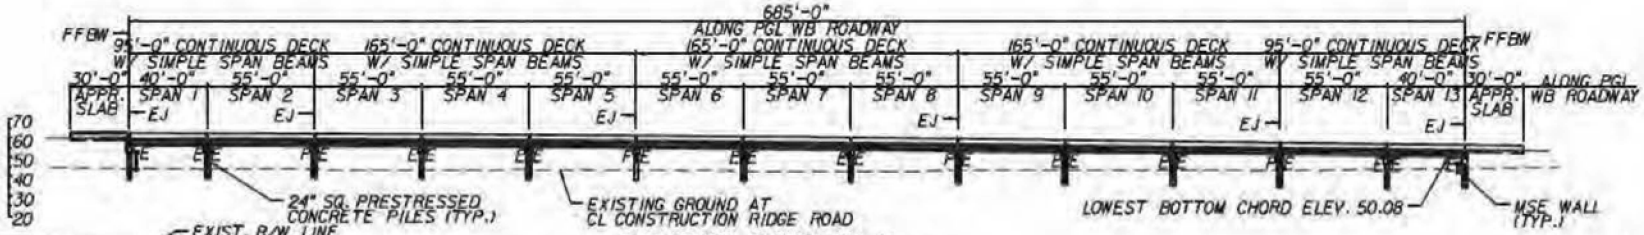

ELEVATION BRIDGE NO. 6
(SECTION VIEW ALONG PGL WB ROADWAY)

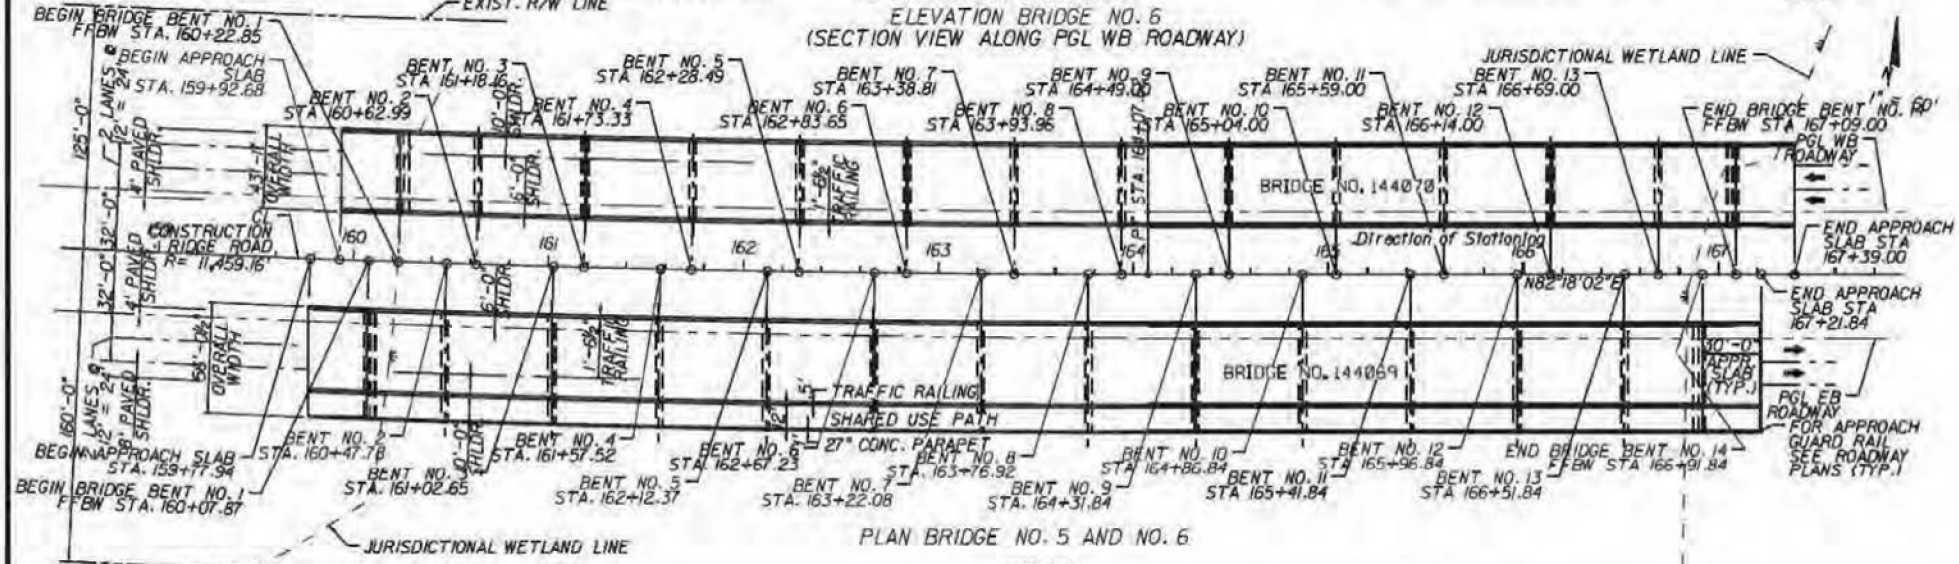

PLAN BRIDGE NO. 5 AND NO. 6

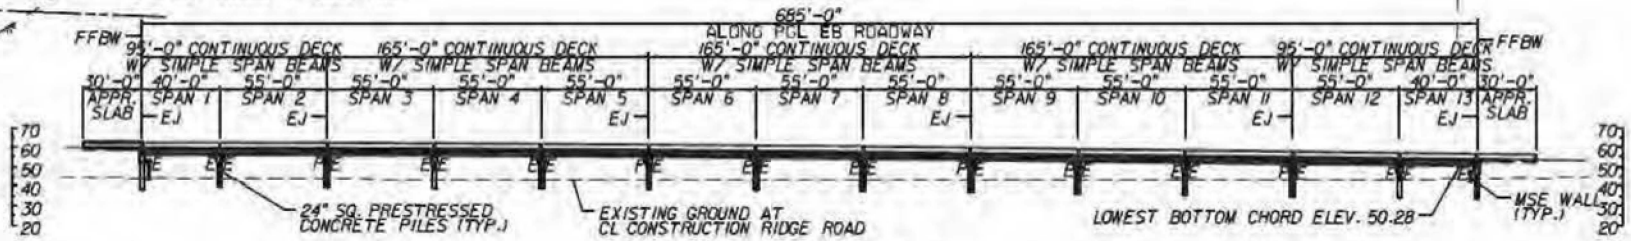

ELEVATION BRIDGE NO. 5
(SECTION VIEW ALONG PGL EB ROADWAY)

Thomas J Montgomery, State of Florida, Professional Engineer, License No. 35008

This item has been digitally signed and sealed by Thomas J Montgomery on the date indicated here. Printed copies of this document are not considered signed and sealed and the signature must be verified on any electronic copies.

COUNTY PROJ. NO.	SHEET NO.
C 6686.20	84

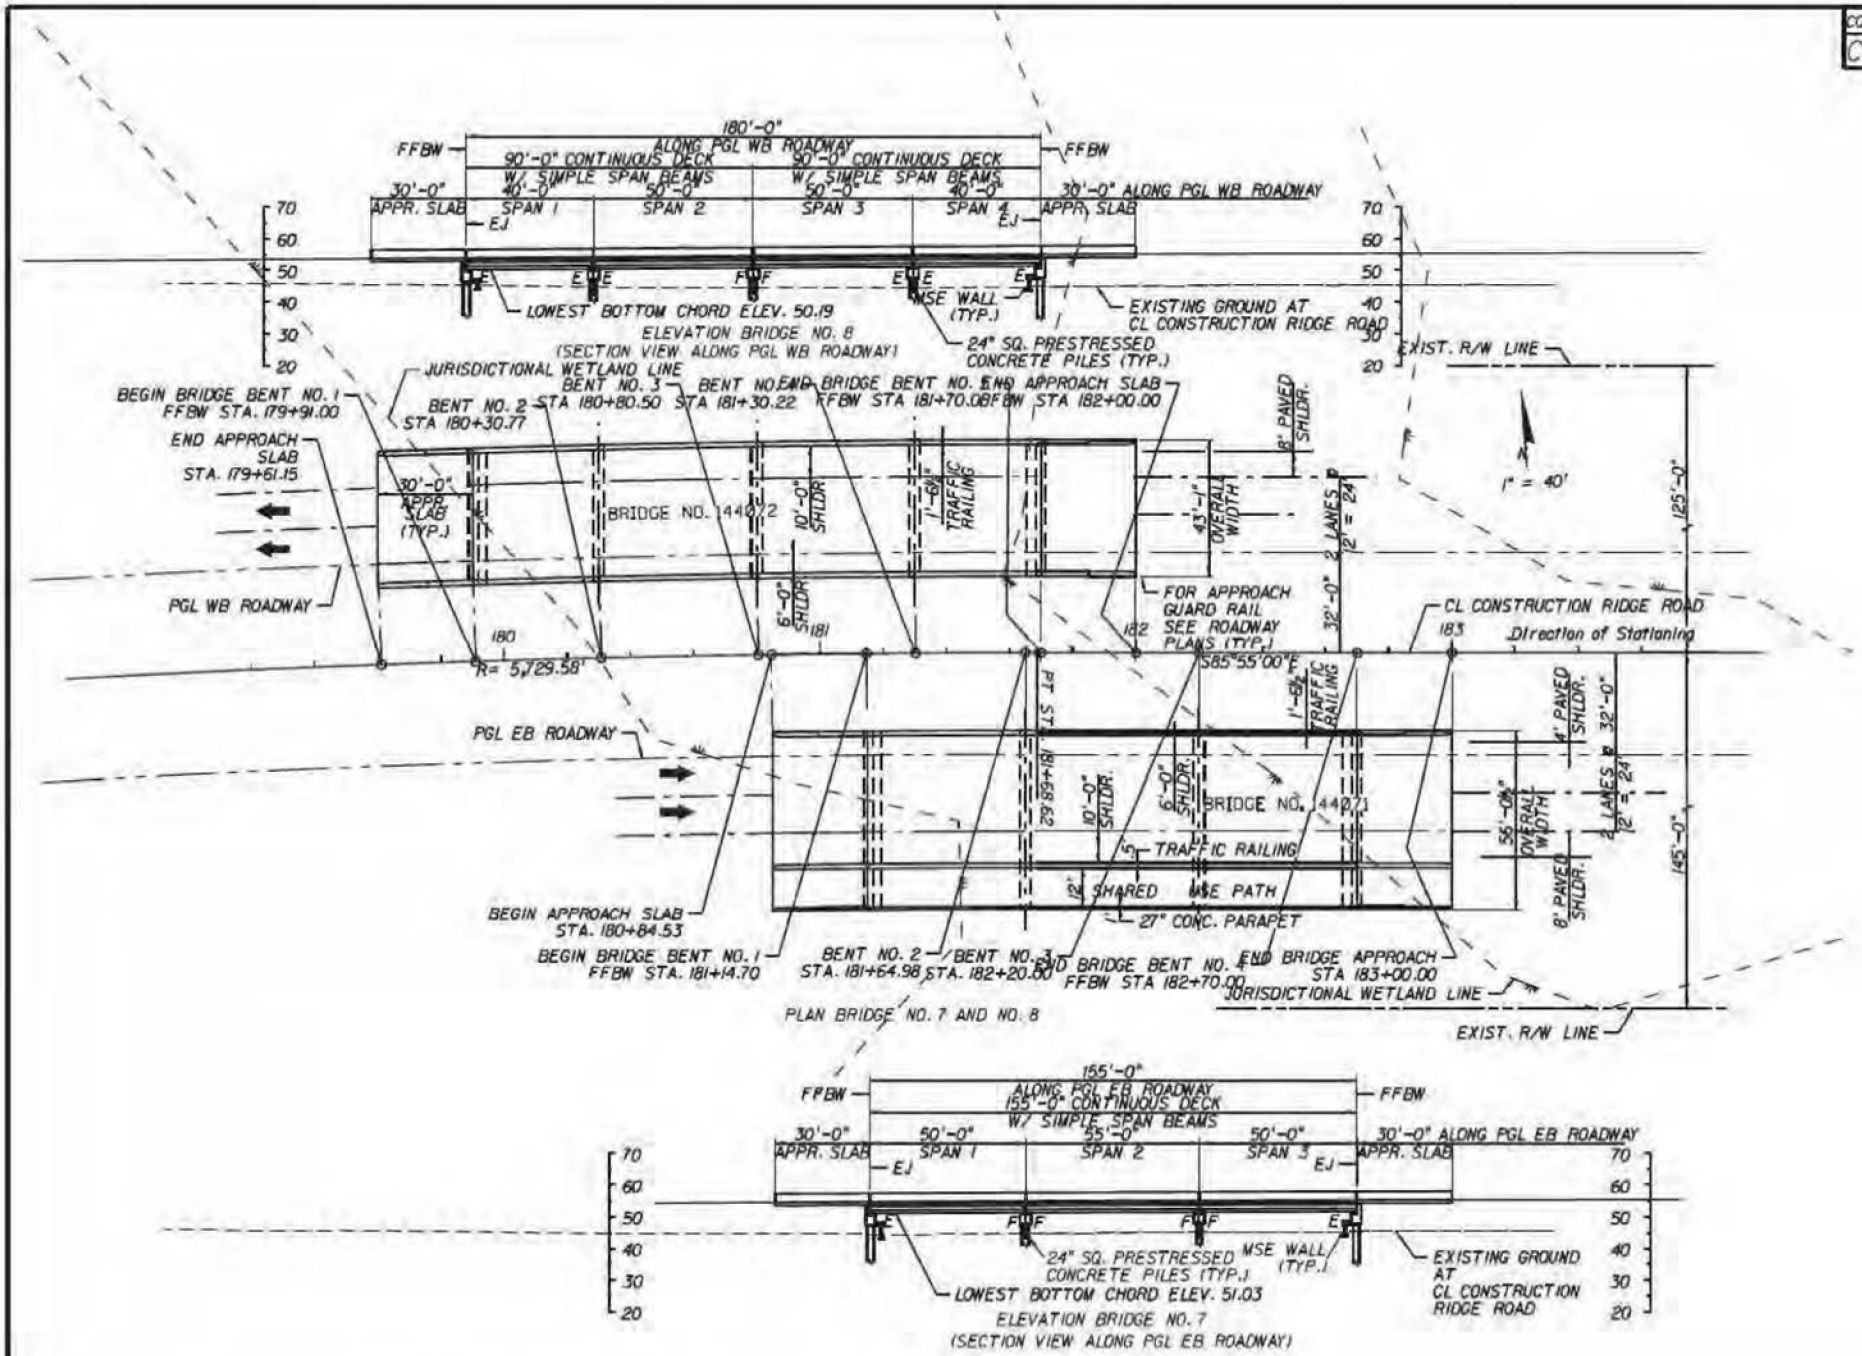

Thomas J Montgomery, State of Florida, Professional Engineer, License No. 35008

This item has been digitally signed and sealed by Thomas J Montgomery on the date indicated here. Printed copies of this document are not considered signed and sealed and the signature must be verified on any electronic copies.

NV5, INC., 1713 S KINGS AVE., BRANDON, FLORIDA 33511 CERT. OF AUTH. 29065, THOMAS J. MONTGOMERY, P.E. NO. 35008	NV5	PASCO COUNTY	RIDGE ROAD EXTENSION PHASE I	BRIDGES 7 & 8

COUNTY PROJ. NO.	SHEET NO.
C 6686.20	85

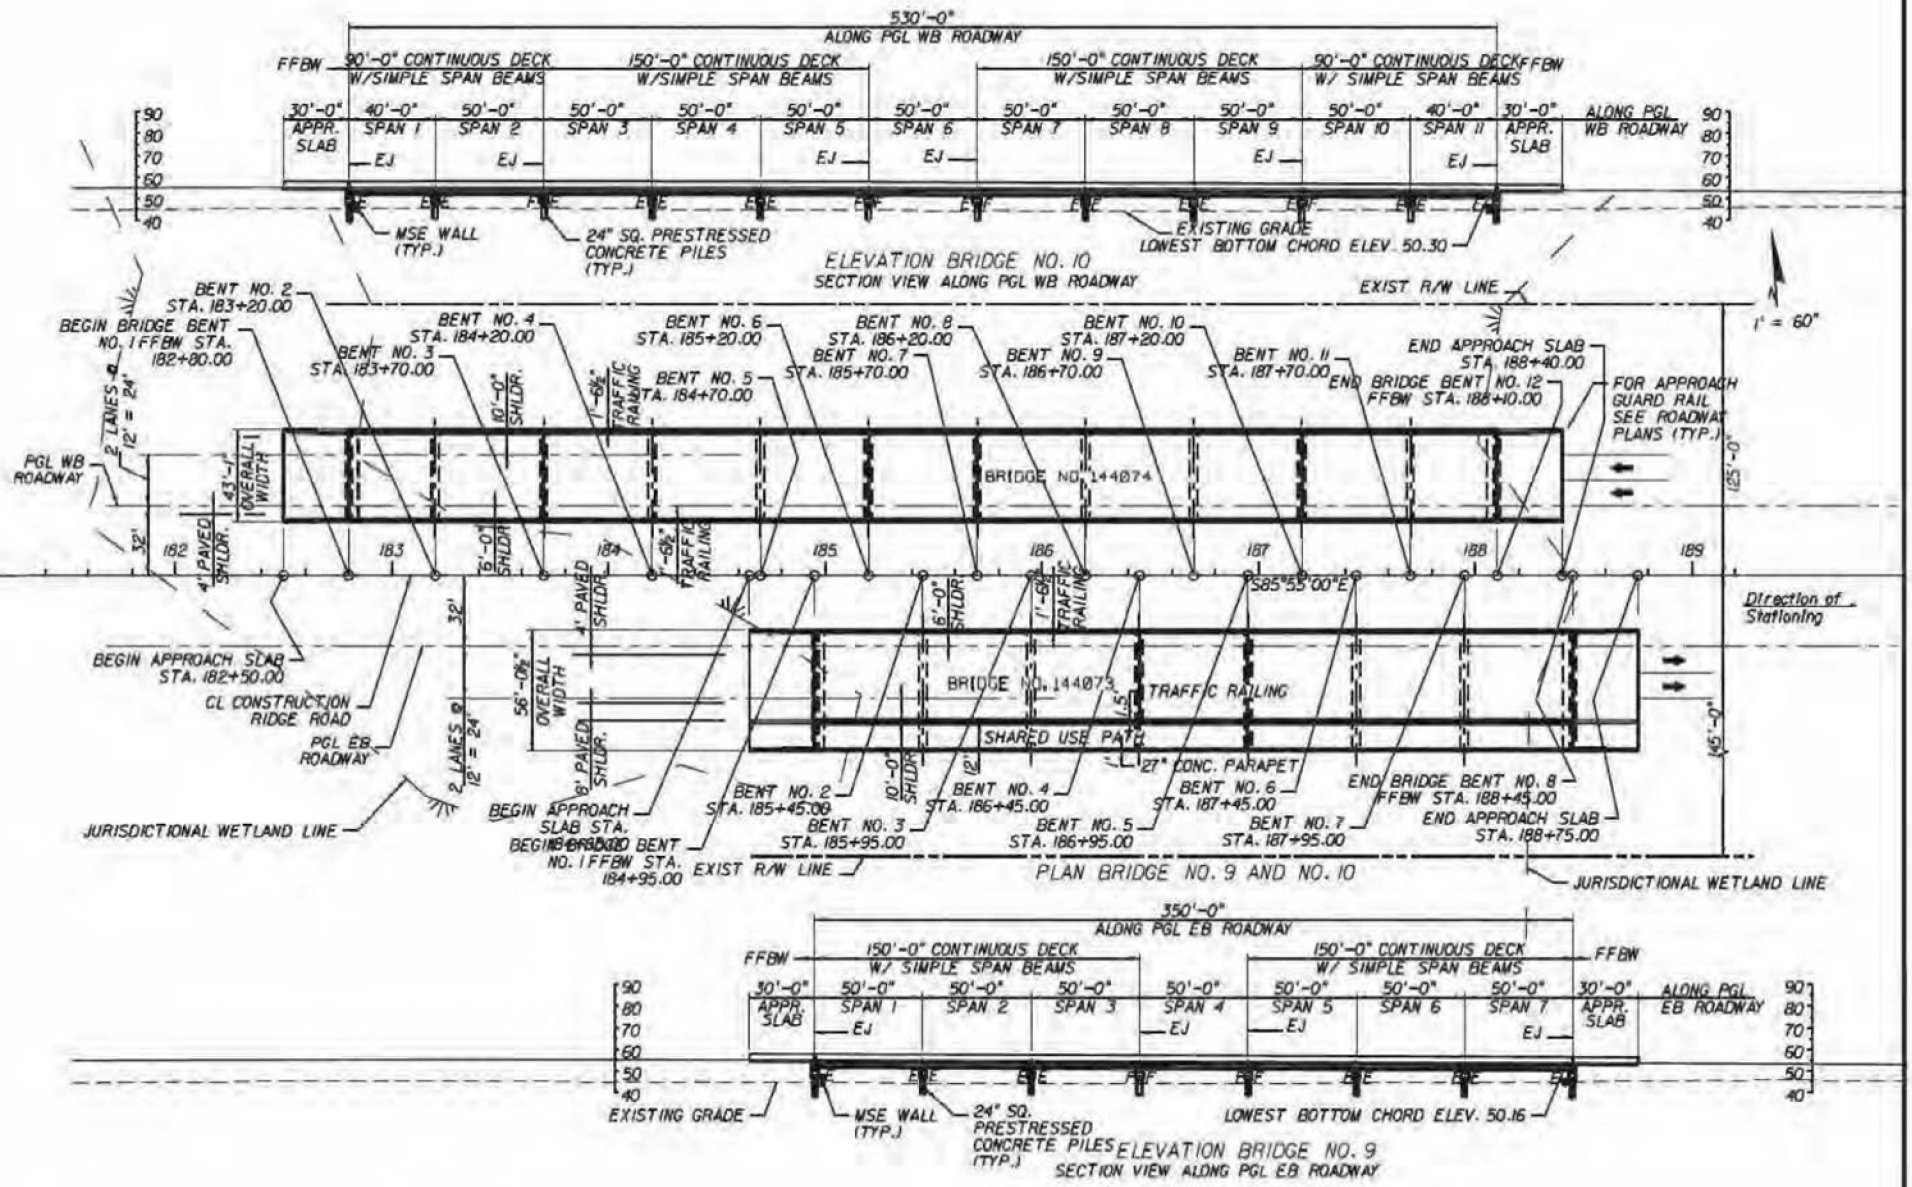

Thomas J Montgomery, State of Florida, Professional Engineer, License No. 35008

This item has been digitally signed and sealed by Thomas J Montgomery on the date indicated here. Printed copies of this document are not considered signed and sealed and the signature must be verified on any electronic copies.

NV5, INC., 1713 S KINGS AVE., BRANDON, FLORIDA 33511 CERT. OF AUTH. 29065, THOMAS J. MONTGOMERY, P.E. NO. 35008	NV5	PASCO COUNTY	RIDGE ROAD EXTENSION PHASE I	BRIDGES 9 & 10