STREAM IMPACT #1
30 LF (60 SF) R4 CHANNEL
FILL AND GRADING

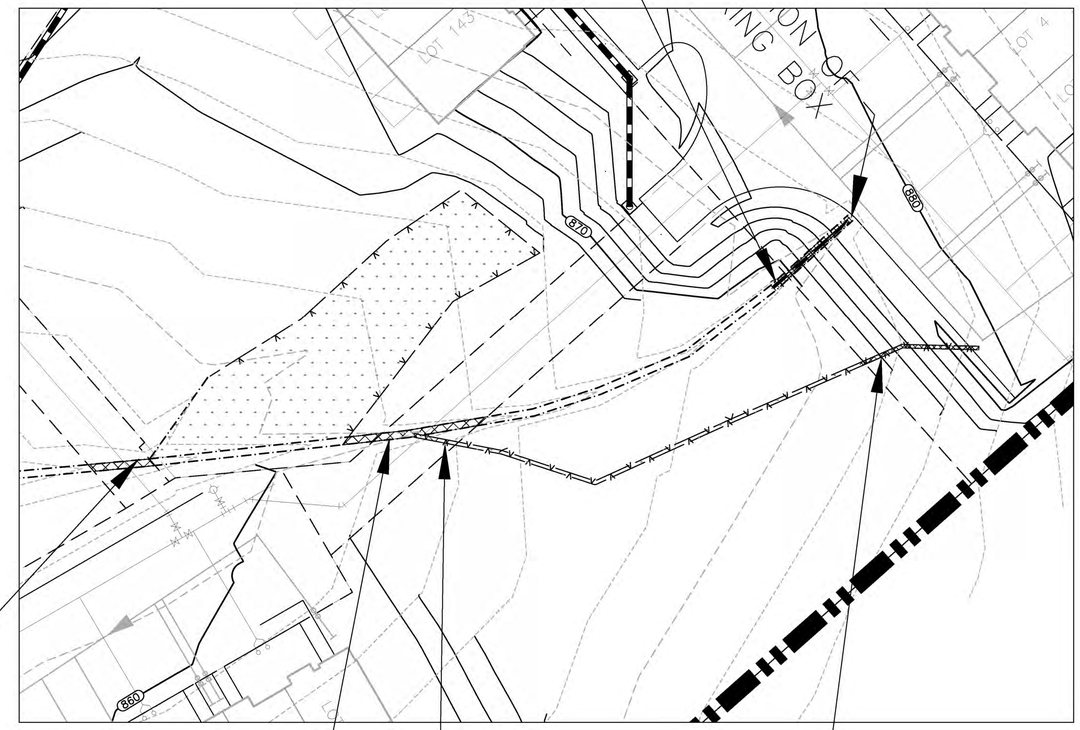

TEMP. STREAM IMPACT #2
17 LF (35 SF) R4 CHANNEL
WATER LINE CROSSING

TEMP. STREAM IMPACT #1
39 LF (77 SF) R4 CHANNEL
WATER LINE CROSSING

WETLAND CONVERSION IMPACT #1
11 SF (±0.0003 AC) PFO WETLAND
WATER LINE CROSSING

WETLAND IMPACT #1
35 SF (±0.001 AC) PFO WETLAND
FILL AND GRADING

STREAM IMPACT #2
233 LF (466 SF) R4 CHANNEL
FILL AND GRADING

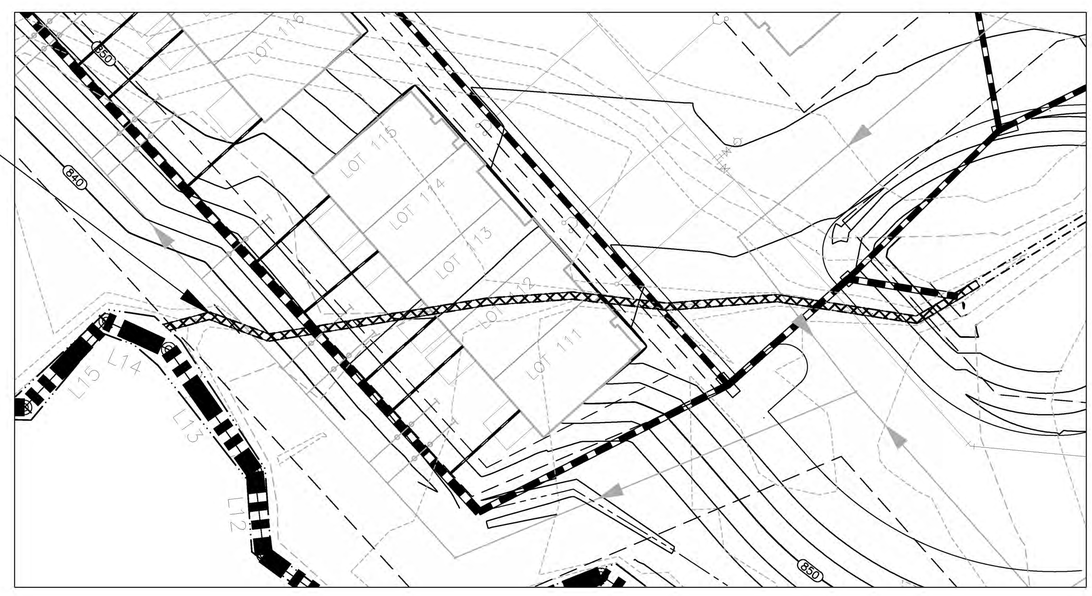

20 0 20 40 60
1" = 20'

LEGEND

- PFO WETLAND
- PFO WETLAND IMPACT AREA
- PEM WETLAND
- STREAM CHANNEL
- STREAM CHANNEL IMPACT AREA

BALZER & ASSOCIATES
PLANNERS / ARCHITECTS
ENGINEERS / SURVEYORS
Roanoke / Richmond
New River Valley / Staunton
Harrisonburg / Lynchburg
www.balzer.cc
15871 City View Drive
Suite 200
Midlothian, VA 23113
804.794.0571

ENGLISH COMMONS - PHASE 1

WETLAND IMPACT LAYOUT
IMPACT DETAILS

FLAT CREEK DISTRICT
CAMPBELL COUNTY, VA

DRAWN BY	EKS
DESIGNED BY	JSF
CHECKED BY	STG
DATE	09/03/2019
SCALE	1" = 20'
REVISIONS	
9/23/2019	
1/30/2020	

PROJECT NO. 84180012.00